


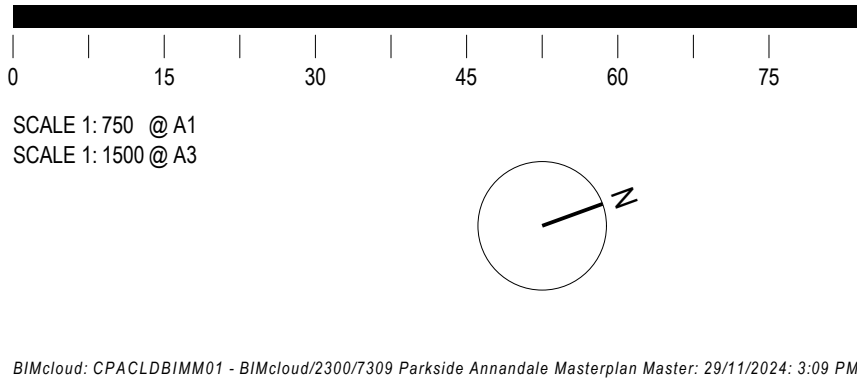

1 SITE PLAN - RETIREMENT LIVING VILLAGE
SCALE 1:750 @ A1
SCALE 1:1500 @ A3

COTTEEPARKER 
BRISBANE
T 61 7 3846 7422
COTTEE PARKER ARCHITECTS PTY LTD
ABN 77 010 924 106
COTTEEPARKER.COM.AU



02	Draft DA Set	29/11/2024	VTOL	GP	BD
03	For Coordination	22/11/2024	VTOL	GP	BD
ISSUE PURPOSE	DATE	D	C	A	

SCHEMATIC DESIGN

Parkside Annandale Masterplan
33 UNIVERSITY ROAD, ANNANDALE
CLIENT - PARKSIDE DEVELOPMENTS PTY LTD
DRAWING TITLE
SITE PLAN - RETIREMENT VILLAGE
JOB No 7309
DRAWING No SDA-1004
ISSUE 02