



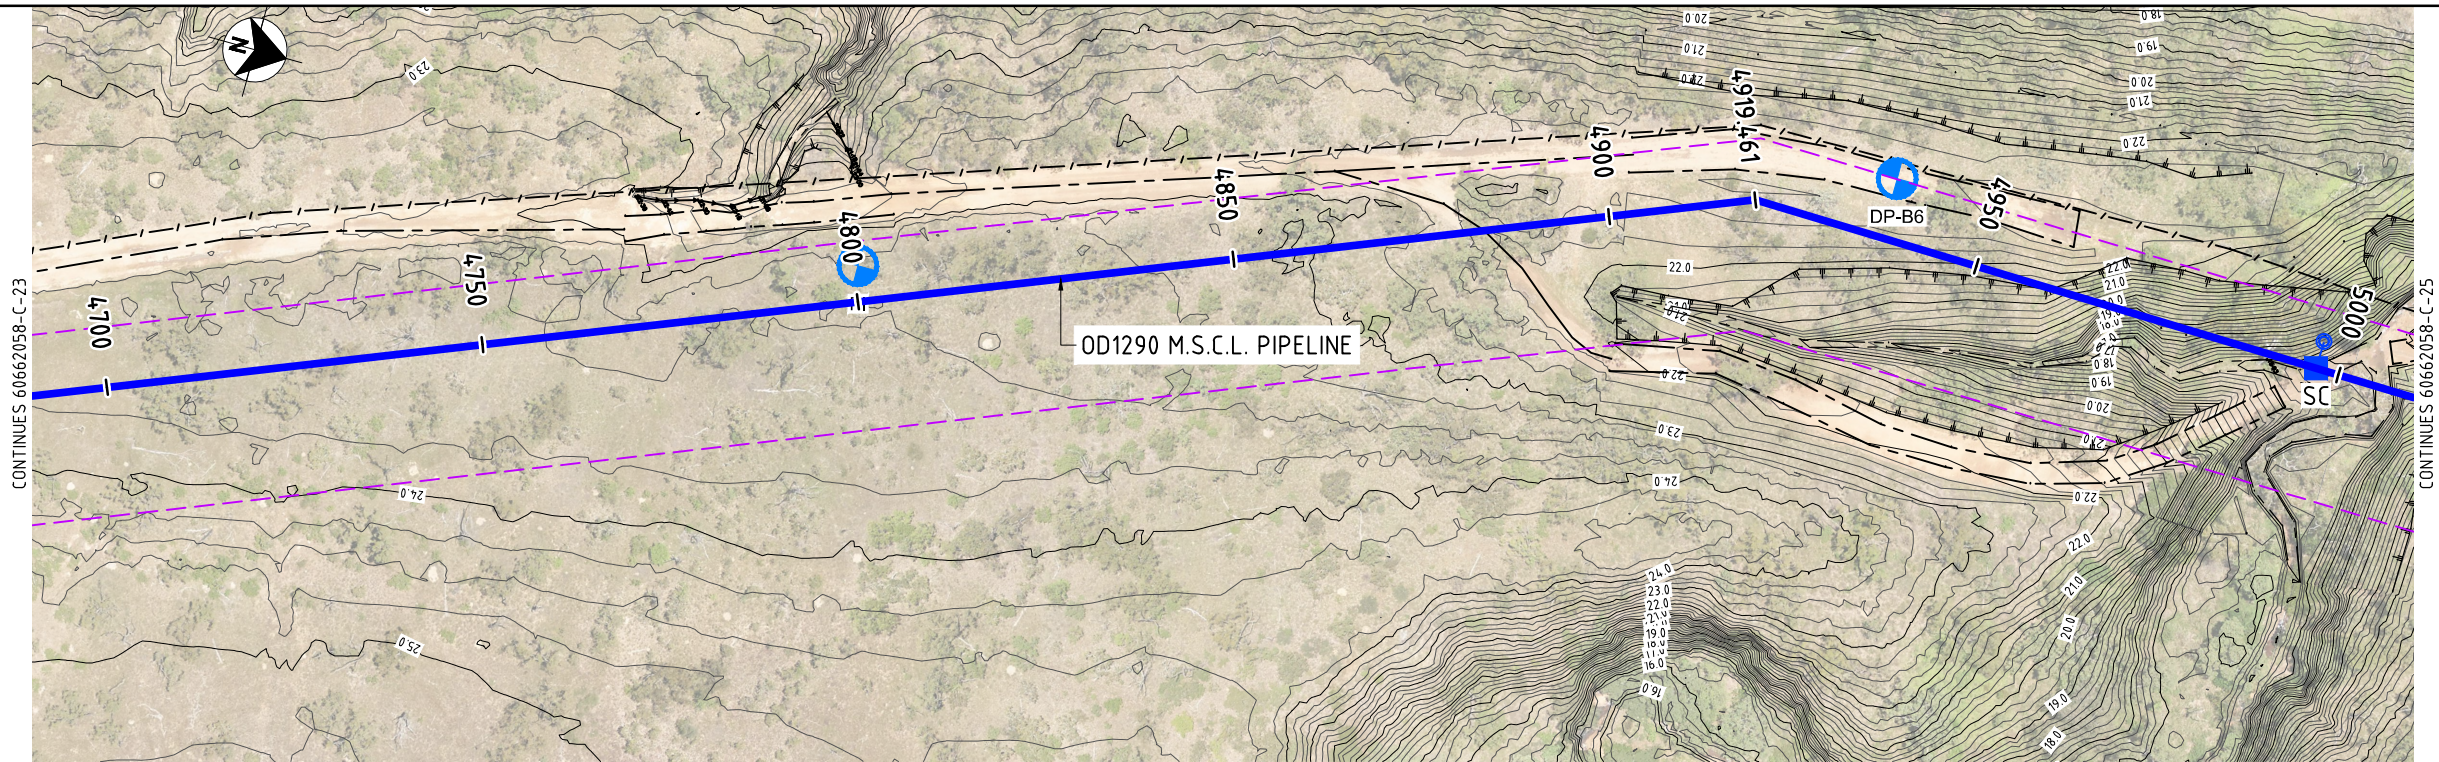

PLAN

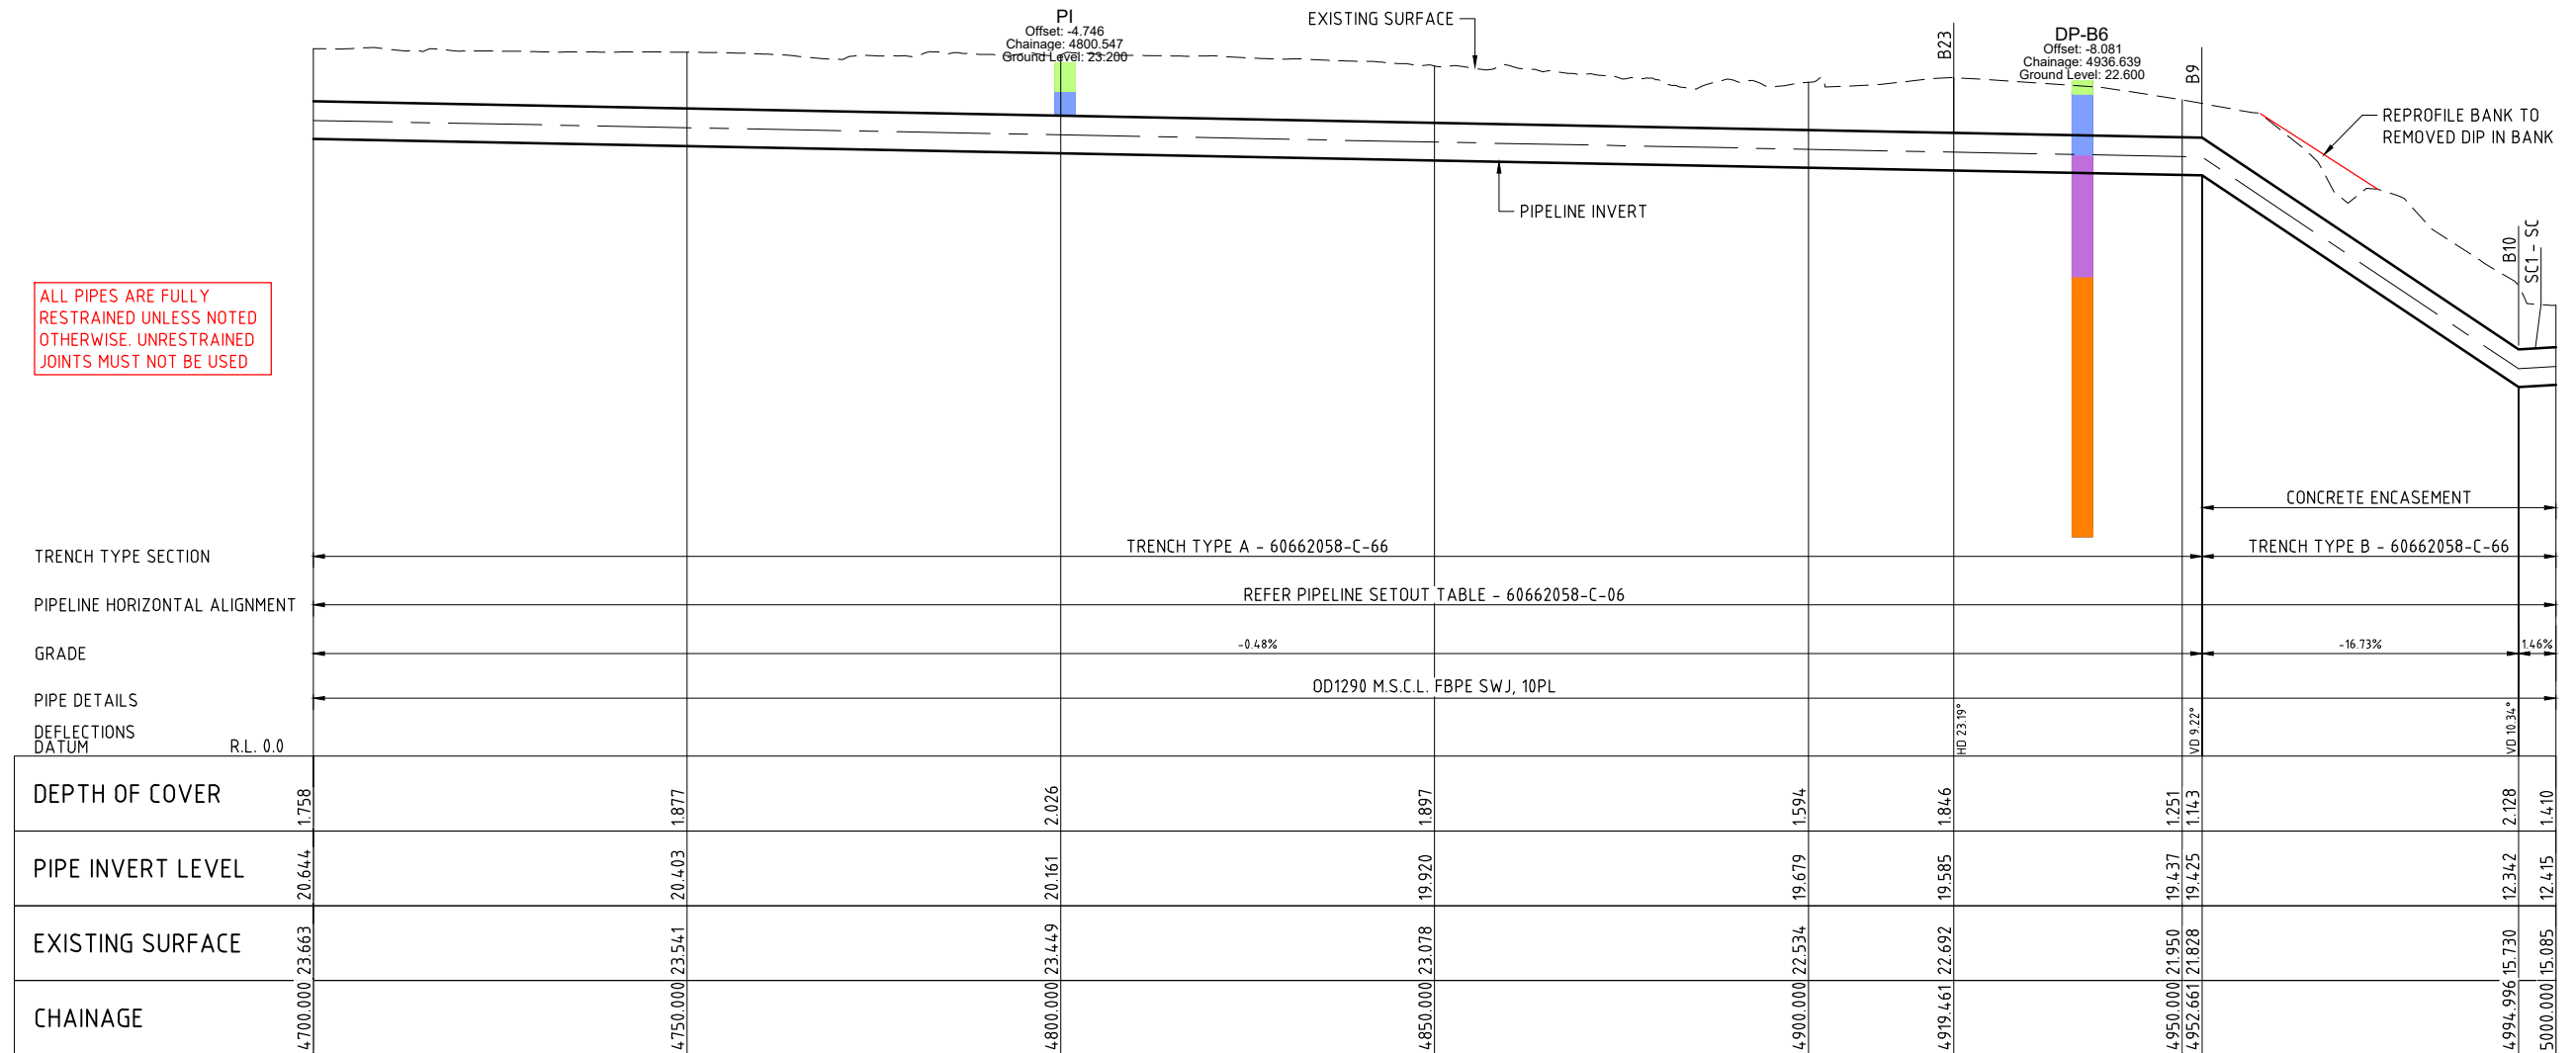


LONGITUDINAL SECTION

- NOTES
1. REFER 60662058-C-03 AND C-04 FOR PIPELINE NOTES
 2. REFER 60662058-C-05 FOR PIPELINE LEGENDS

CAD: REP-P-60662058-000_CAD_GIS-000_CAD-000_SHEETS-60662058-C-24.DWG

REVISIONS				
No.	BY	DATE	DESCRIPTION	APPROD
D	PSA	19.11.21	ISSUED FOR TENDER	
C	PSA	20.10.21	90% DESIGN	
B	PSA	17.09.21	PIPELINE SUPPLY TENDER	
A	PSA	24.08.21	50% SUBMISSION	

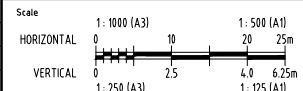

THE SIGNING OF THIS TITLE BLOCK CONFIRMS THE DESIGN AND DRAFTING OF THIS PROJECT HAVE BEEN PREPARED AND CHECKED IN ACCORDANCE WITH THE AECOM QUALITY ASSURANCE SYSTEM TO ISO 9001-2000

DESIGNED: _____ CHECKED: _____

APPROVED: _____ DATE: _____


NOT FOR CONSTRUCTION




AECOM Australia Pty Ltd A.B.N. 20 093 846 925



ROSS RIVER DAM TO DOUGLAS WTP PIPELINE		
PLAN AND LONGITUDINAL SECTION SHEET 17		
Status	TENDER	Rev. D
Org No.	60662058-C-24	

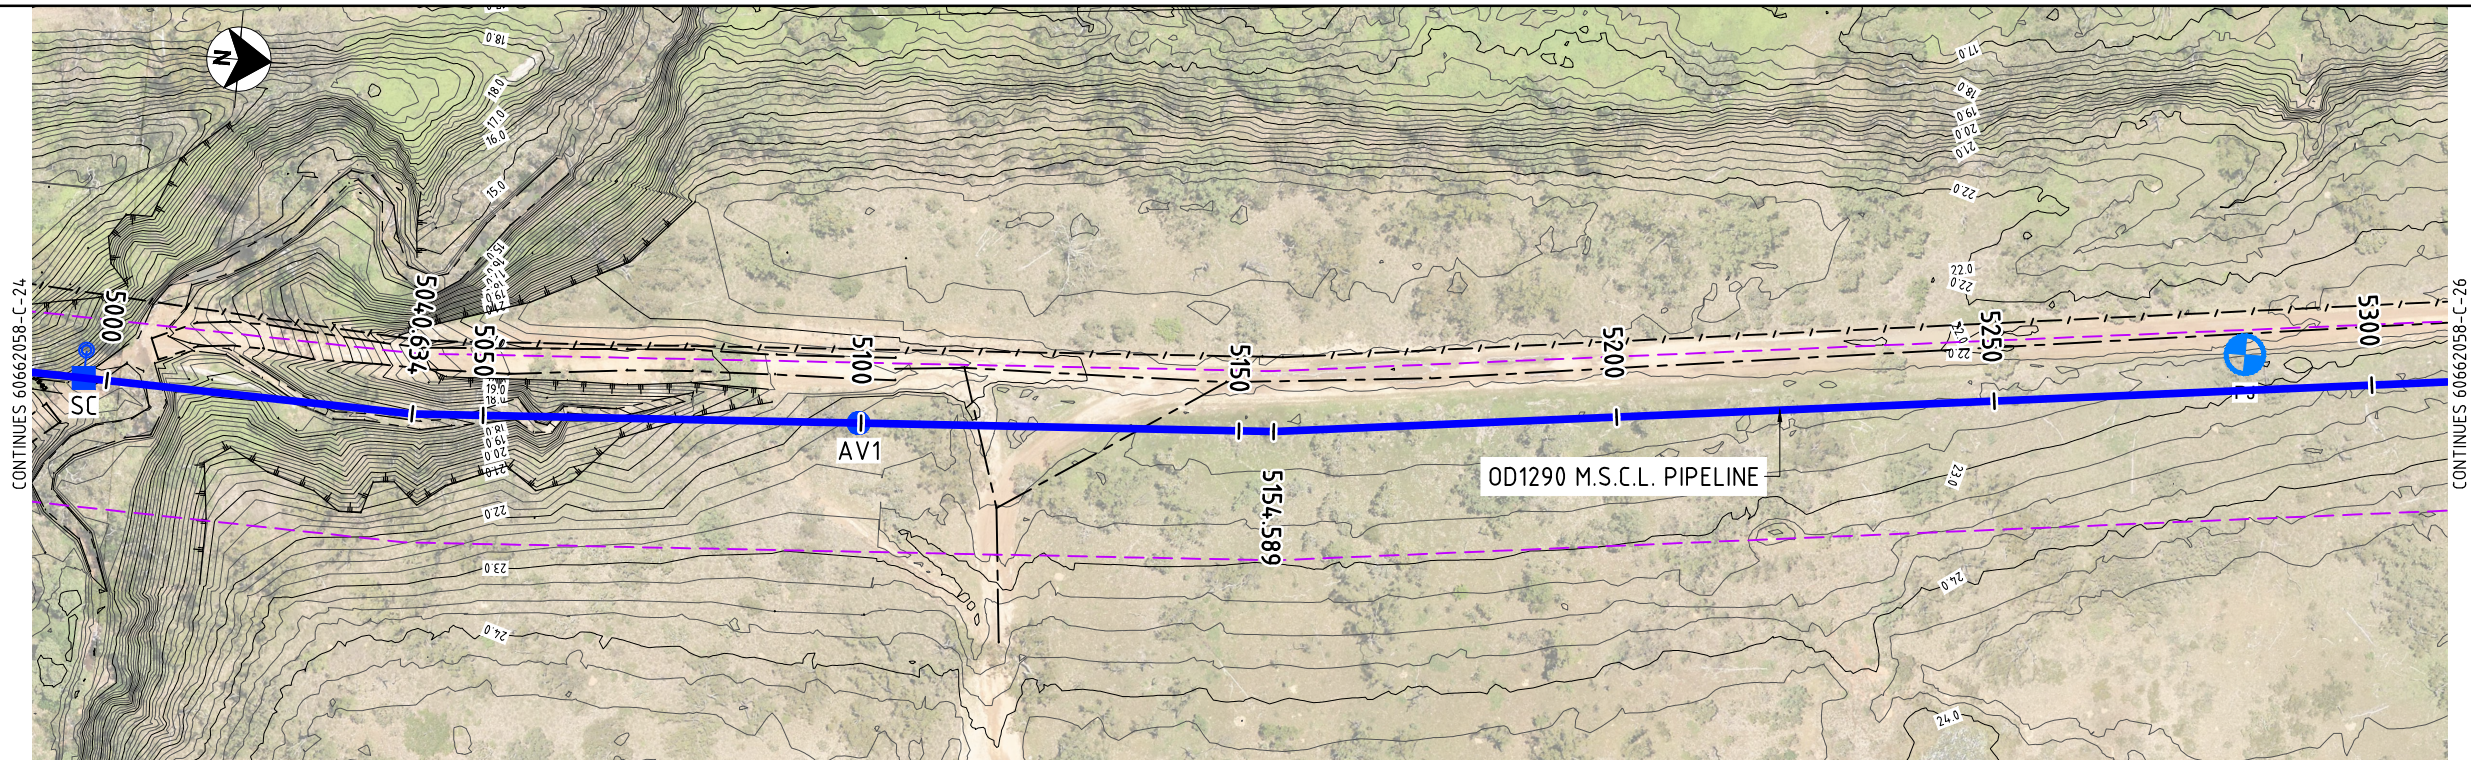

PLAN

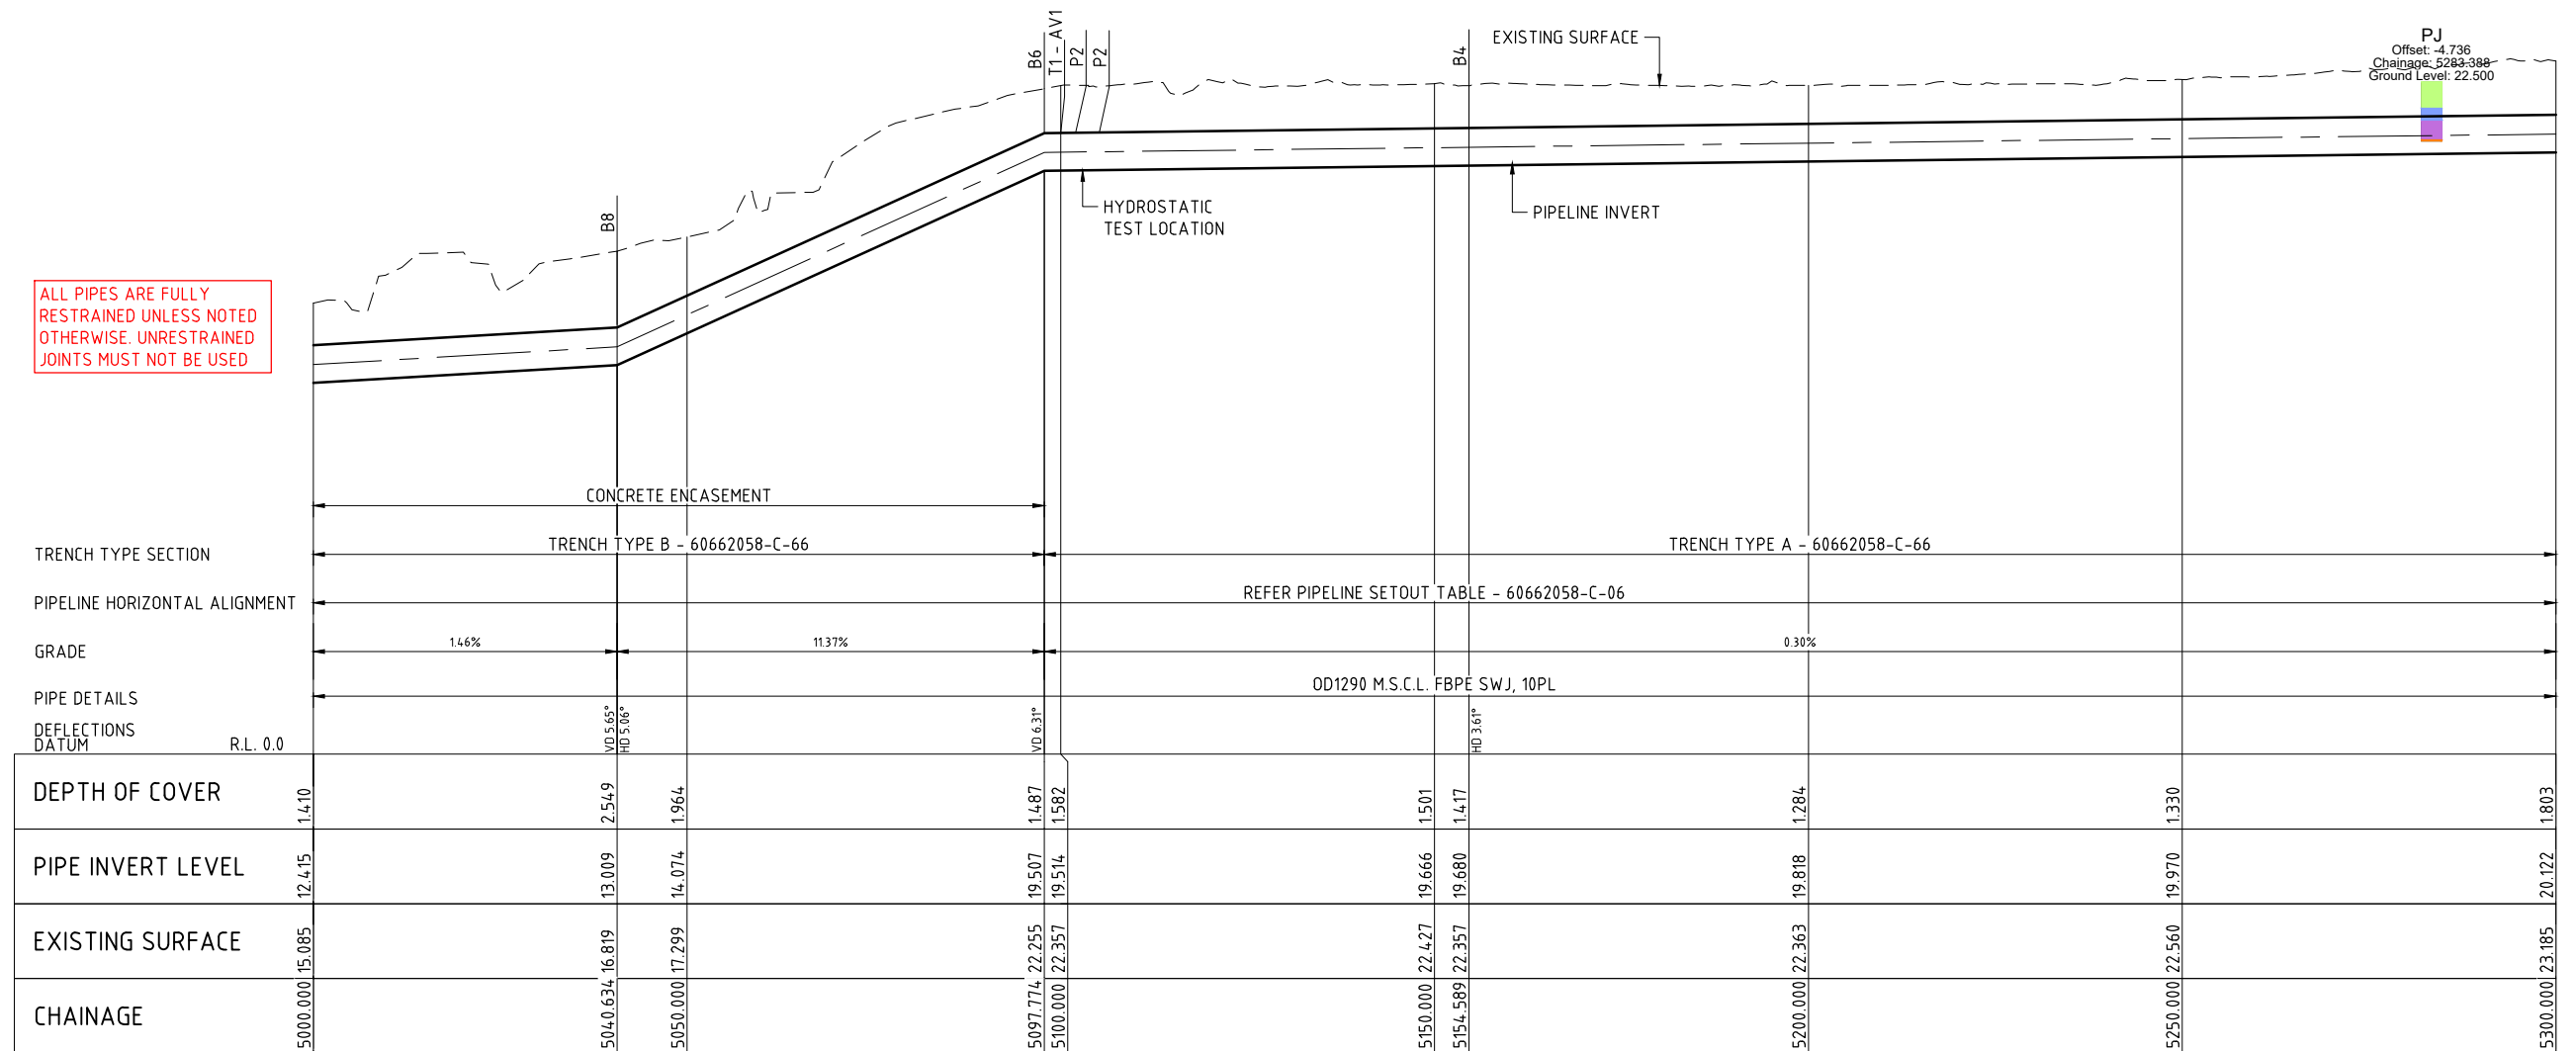


LONGITUDINAL SECTION

- NOTES
1. REFER 60662058-C-03 AND C-04 FOR PIPELINE NOTES
 2. REFER 60662058-C-05 FOR PIPELINE LEGENDS

CAD: REP-P-666X-6662058-908_CAD_GIS-908_CAD-VIS_SHEETS-6662058-C-25.DWG
LAST MODIFIED: 19/12/2015 10:54 AM

This drawing is confidential and shall only be used for the purposes of this project.				
REVISIONS				
No.	BY	DATE	DESCRIPTION	APPROD
D	PSA	19.11.21	ISSUED FOR TENDER	
C	PSA	20.10.21	90% DESIGN	
B	PSA	17.09.21	PIPELINE SUPPLY TENDER	
A	PSA	24.08.21	50% SUBMISSION	

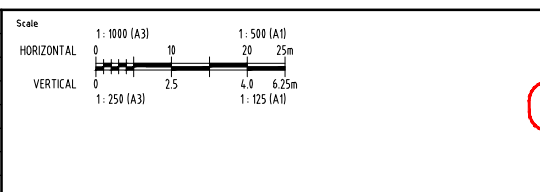

THE SIGNING OF THIS TITLE BLOCK CONFIRMS THE DESIGN AND DRAFTING OF THIS PROJECT HAVE BEEN PREPARED AND CHECKED IN ACCORDANCE WITH THE AECOM QUALITY ASSURANCE SYSTEM TO ISO 9001-2000


DESIGNED: _____ CHECKED: _____

APPROVED: _____ DATE: _____


NOT FOR CONSTRUCTION

AECOM Australia Pty Ltd A.B.N. 20 093 846 925

ROSS RIVER DAM TO DOUGLAS WTP PIPELINE		
PLAN AND LONGITUDINAL SECTION SHEET 18		
Status	TENDER	Rev. D
Proj No.	60662058-C-25	

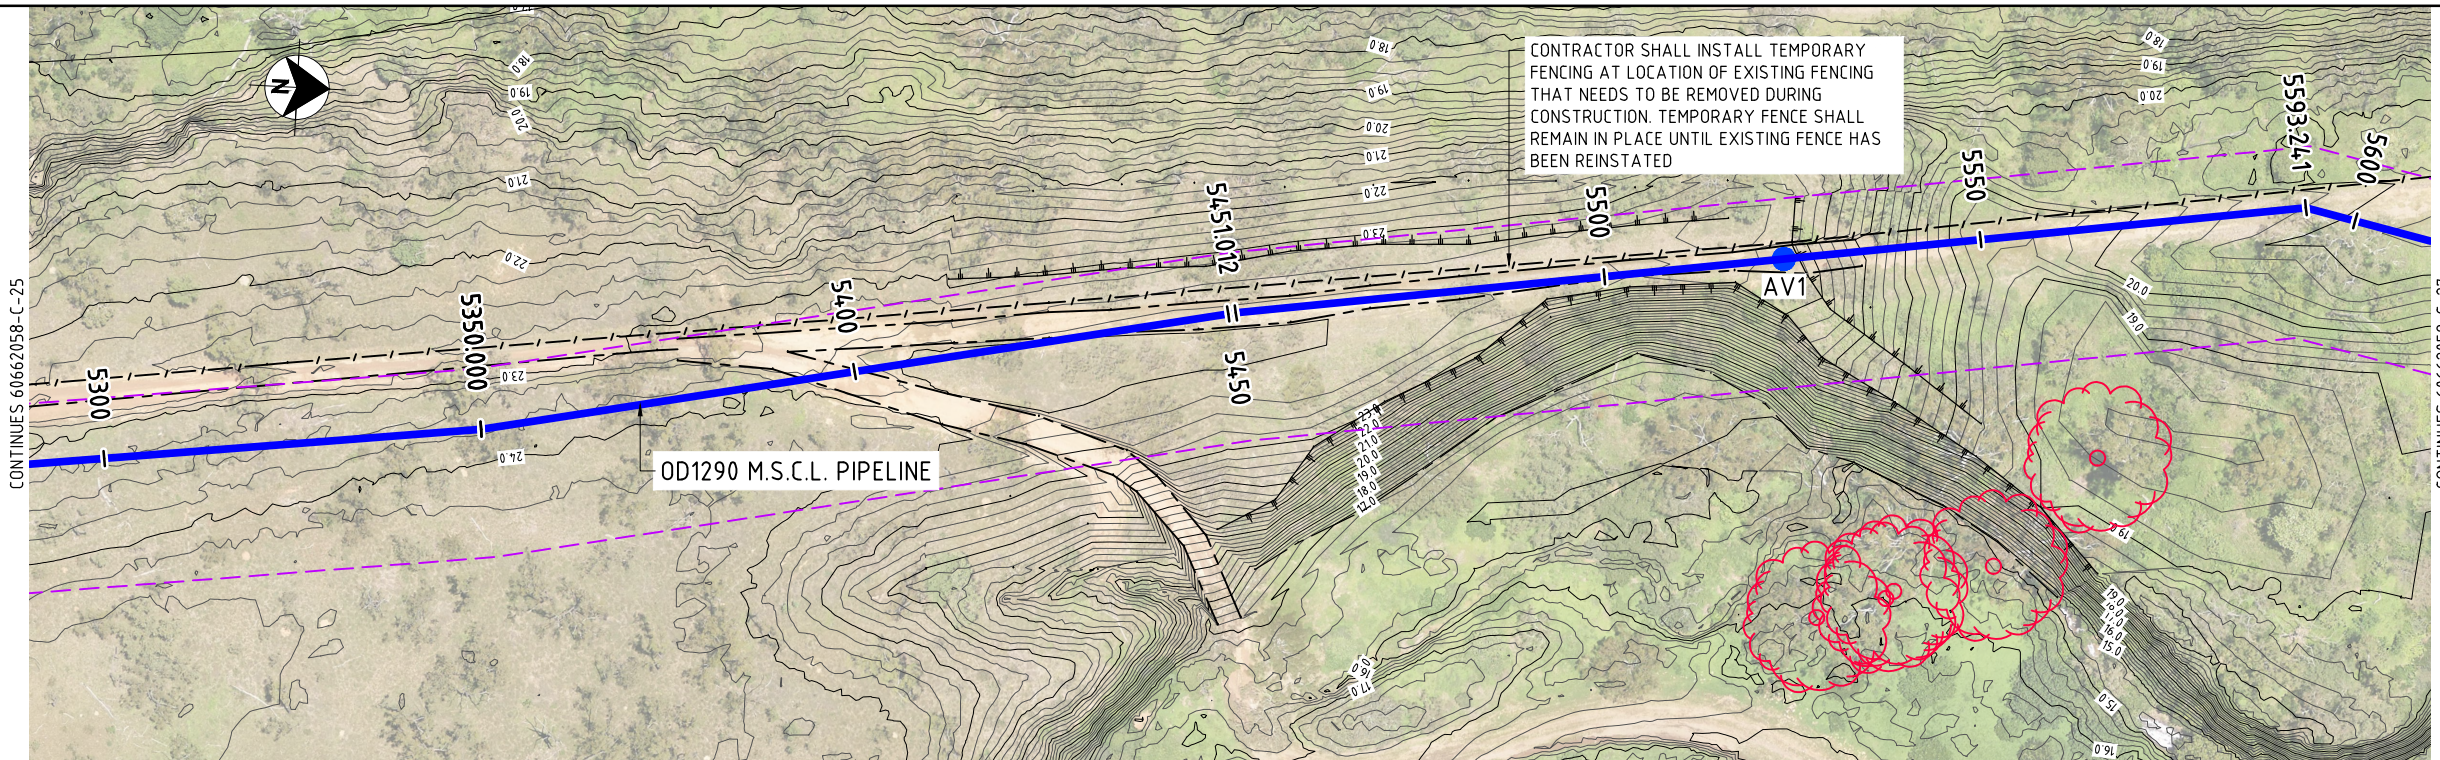

PLAN

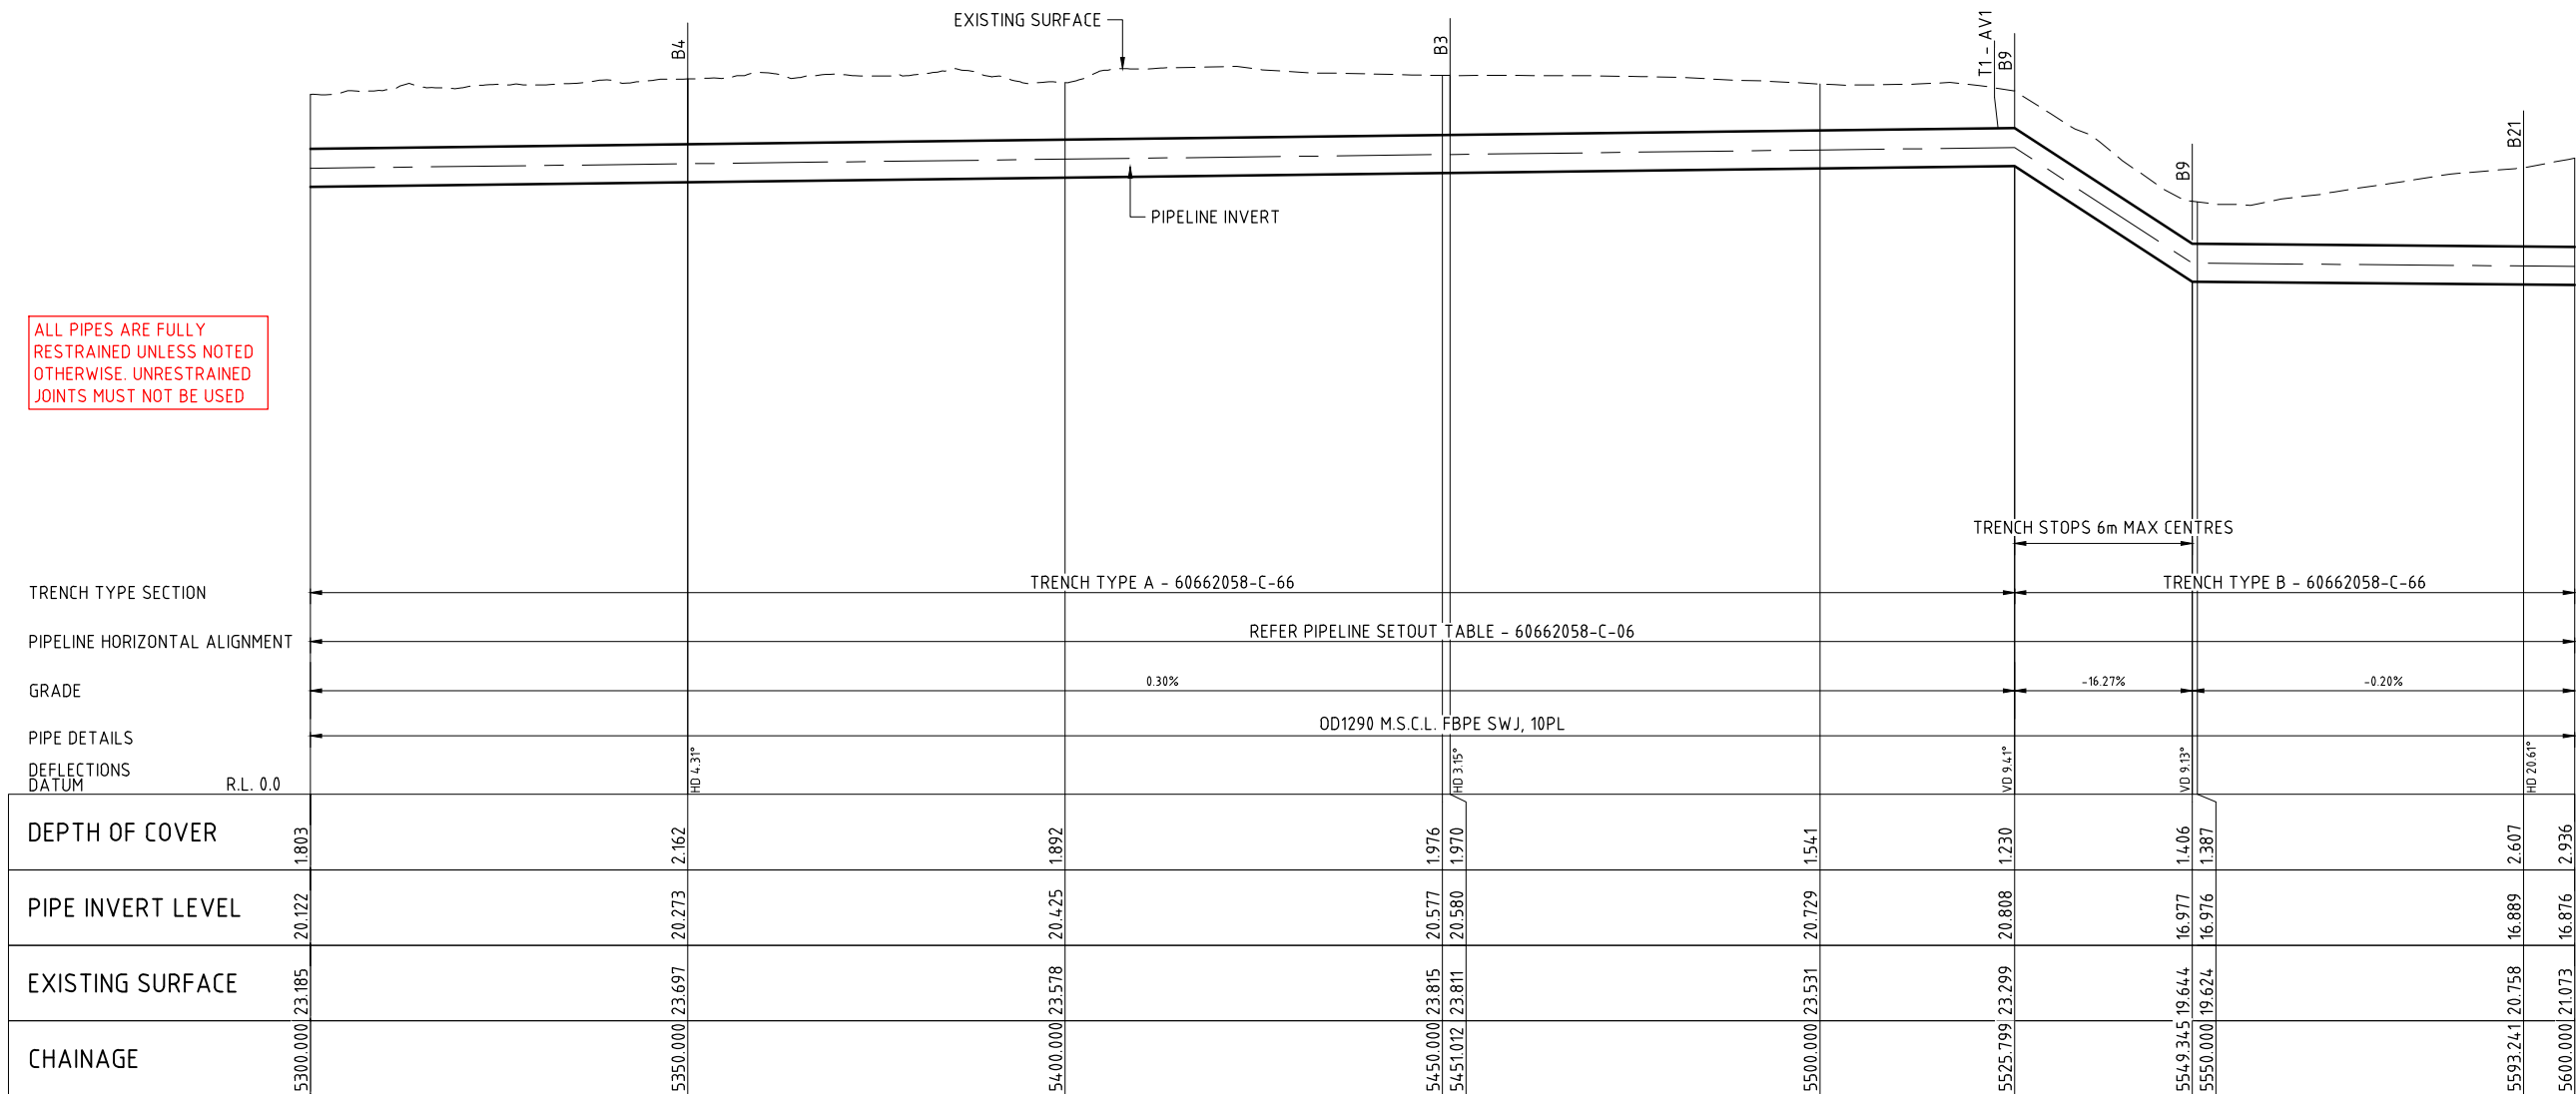


LONGITUDINAL SECTION

NOTES

1. REFER 60662058-C-03 AND C-04 FOR PIPELINE NOTES
2. REFER 60662058-C-05 FOR PIPELINE LEGENDS

LAST MODIFIED: 19/12/2018 10:58 AM
CAD: REP-1466X-60662058-908_CAD_GIS-908_CAD-135_SHEETS-60662058-C-26.DWG

This drawing is confidential and shall only be used for the purposes of this project.				
REV	NO.	DATE	DESCRIPTION	APPROVED
D	PSA	19.11.21	ISSUED FOR TENDER	
C	PSA	20.10.21	90% DESIGN	
B	PSA	17.09.21	PIPELINE SUPPLY TENDER	
A	PSA	24.08.21	50% SUBMISSION	

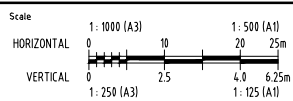

DESIGNED		CHECKED	
APPROVED		DATE	

AECOM

AECOM Australia Pty Ltd A.B.N. 20 093 846 925




ROSS RIVER DAM TO DOUGLAS WTP PIPELINE
PLAN AND LONGITUDINAL SECTION
SHEET 19


Status TENDER

Proj No. 60662058-C-26

Rev. D

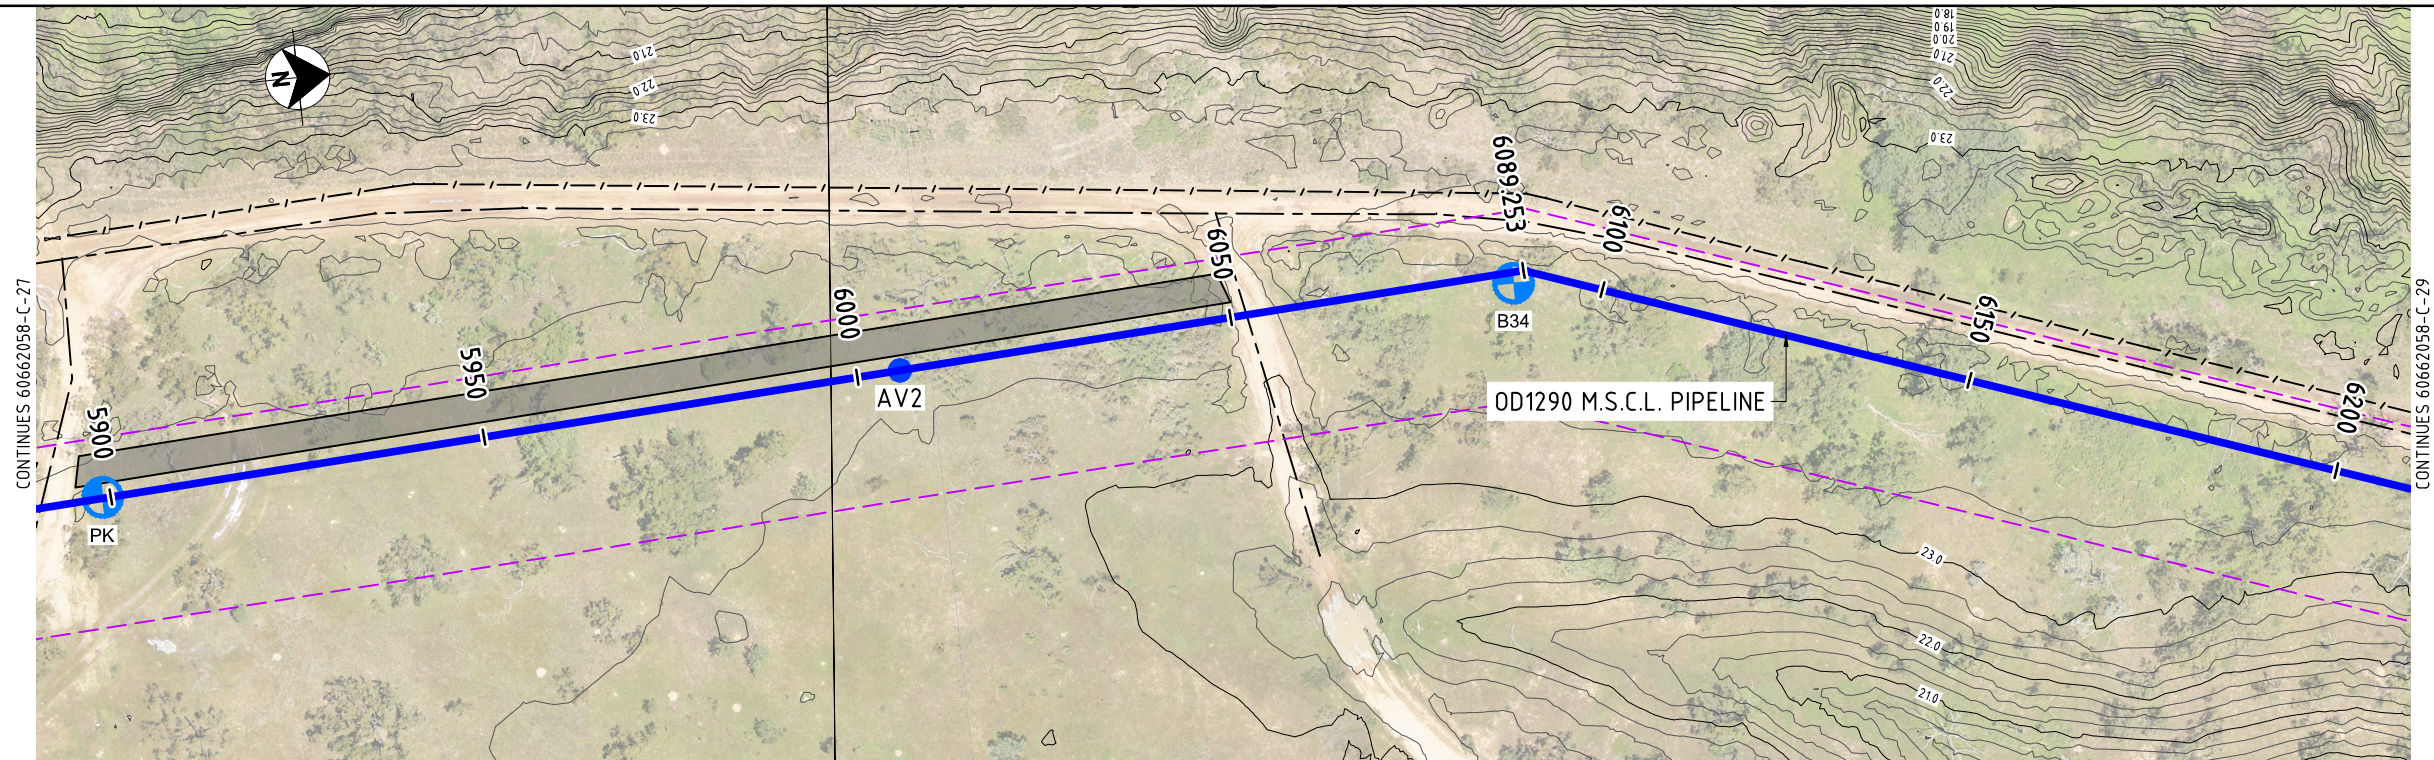

PLAN

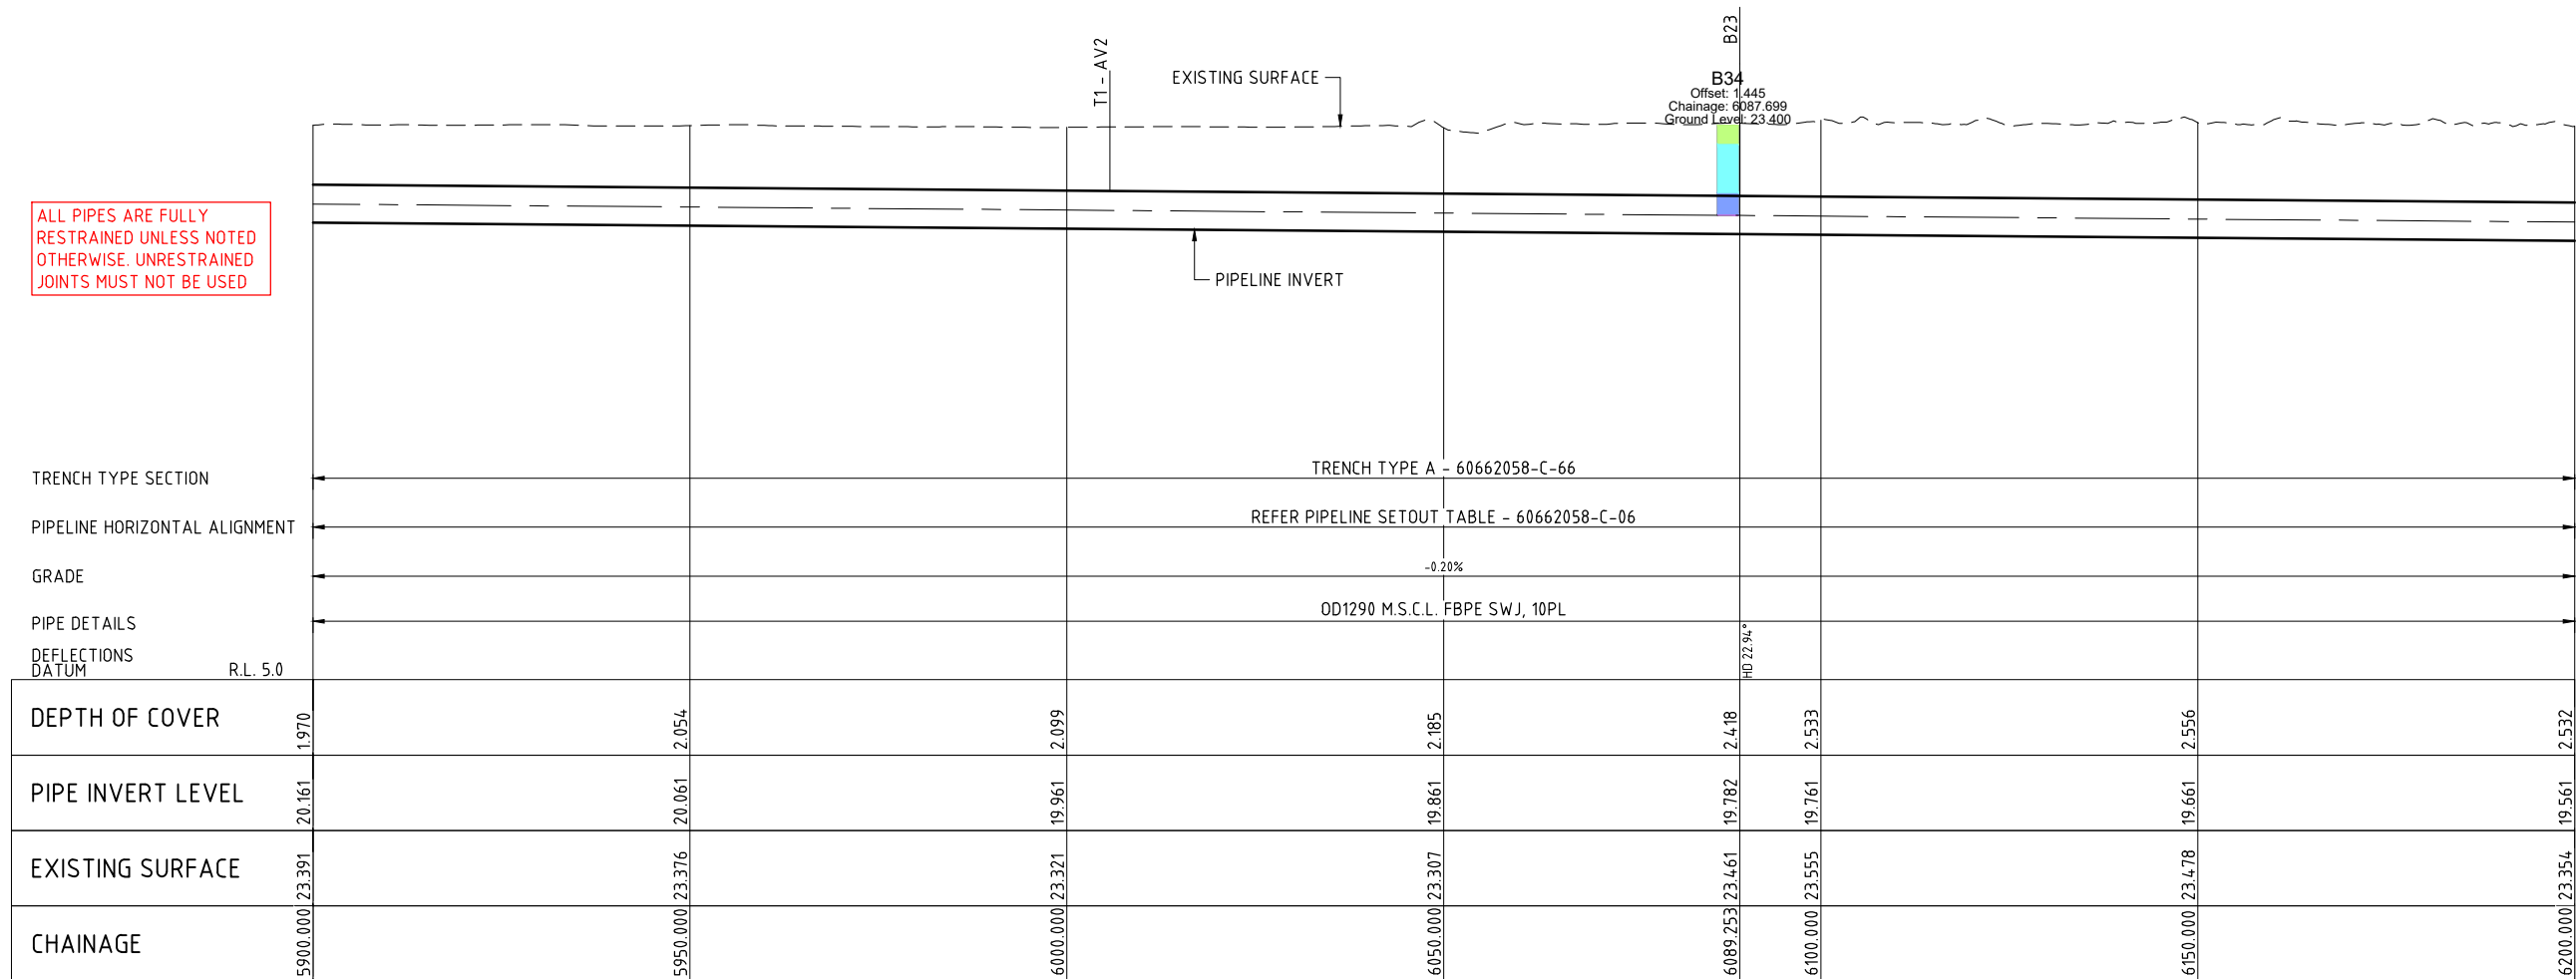


LONGITUDINAL SECTION

- NOTES
1. REFER 60662058-C-03 AND C-04 FOR PIPELINE NOTES
 2. REFER 60662058-C-05 FOR PIPELINE LEGENDS

CAD: REP-P-60662058-000_CAD_GIS-918_CAD-135_SHEETS-60662058-C-28.DWG

This drawing is confidential and shall only be used for the purposes of this project.				
REVISIONS				
No.	BY	DATE	DESCRIPTION	APPRO
D	PSA	19.11.21	ISSUED FOR TENDER	
C	PSA	20.10.21	90% DESIGN	
B	PSA	17.09.21	PIPELINE SUPPLY TENDER	
A	PSA	24.08.21	50% SUBMISSION	

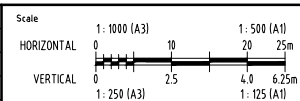

THE SIGNING OF THIS TITLE BLOCK CONFIRMS THE DESIGN AND DRAFTING OF THIS PROJECT HAVE BEEN PREPARED AND CHECKED IN ACCORDANCE WITH THE AECOM QUALITY ASSURANCE SYSTEM TO ISO 9001-2000

DESIGNED	CHECKED
APPROVED	DATE


NOT FOR CONSTRUCTION

AECOM


AECOM Australia Pty Ltd A.B.N. 20 093 846 925



ROSS RIVER DAM TO DOUGLAS WTP PIPELINE		
PLAN AND LONGITUDINAL SECTION		
SHEET 21		
Status	TENDER	Rev. D
Org No.	60662058-C-28	

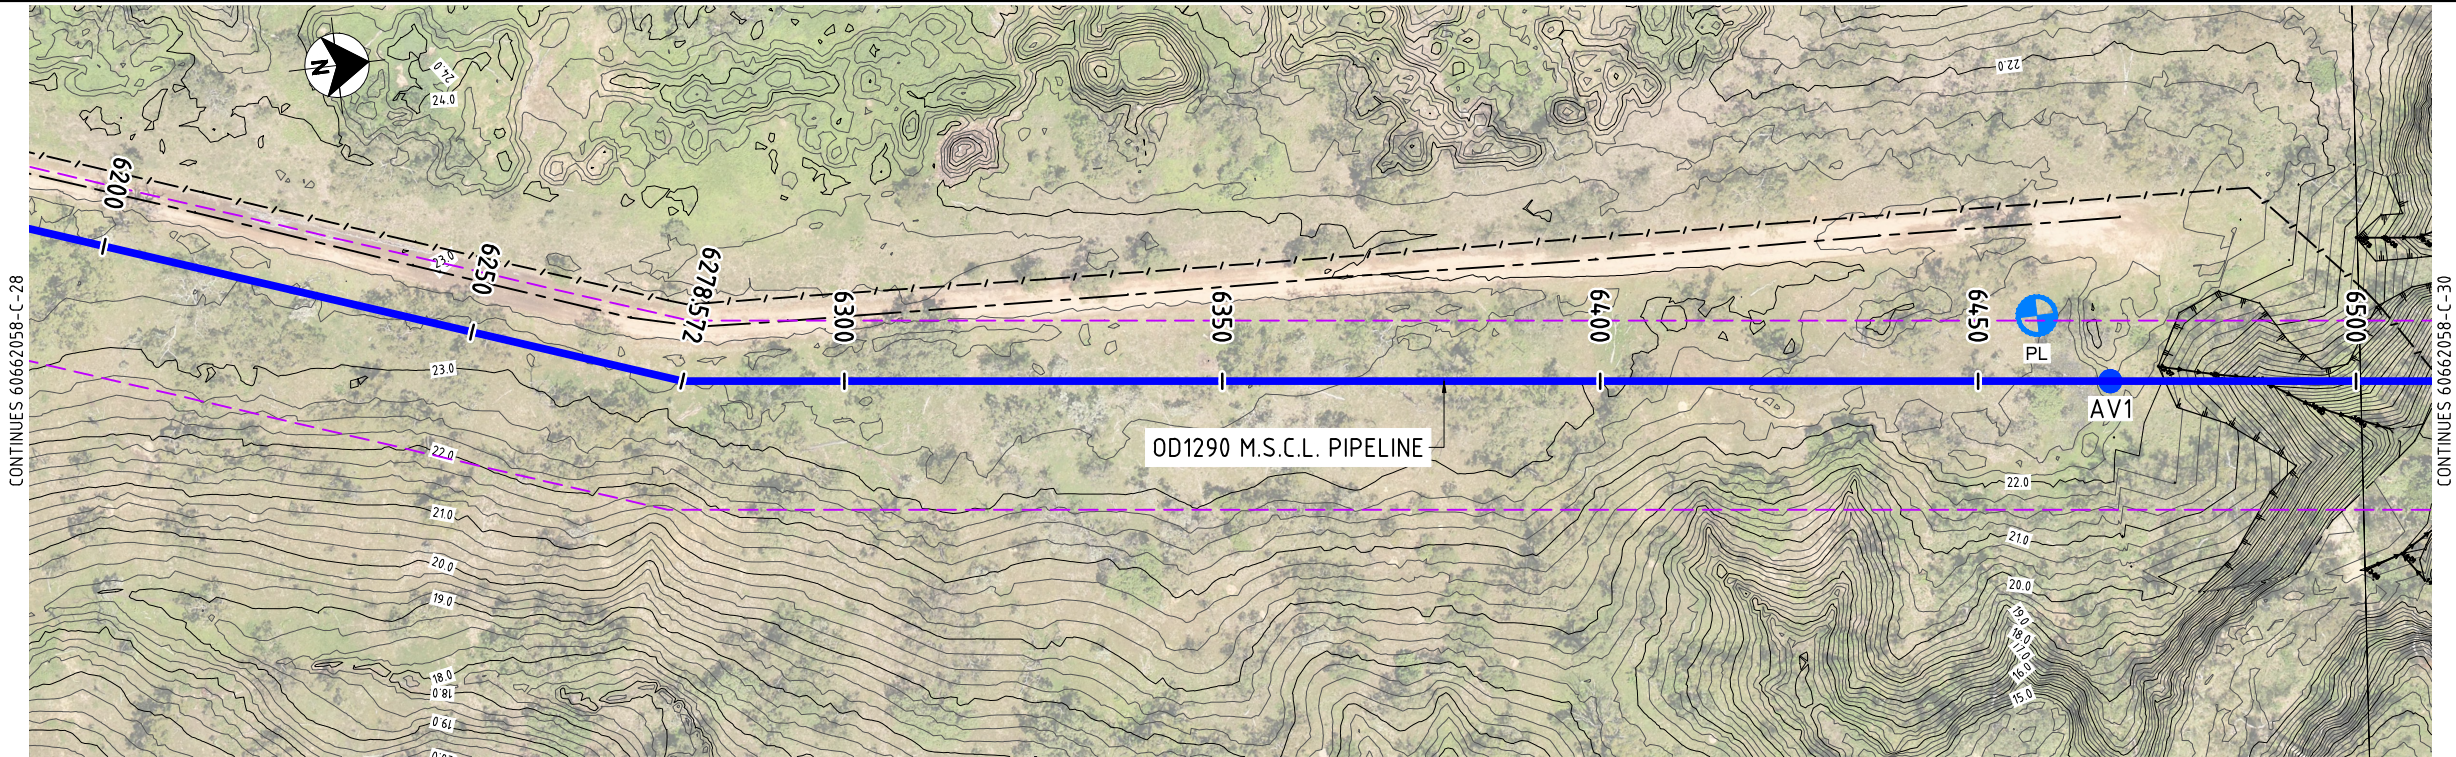

PLAN

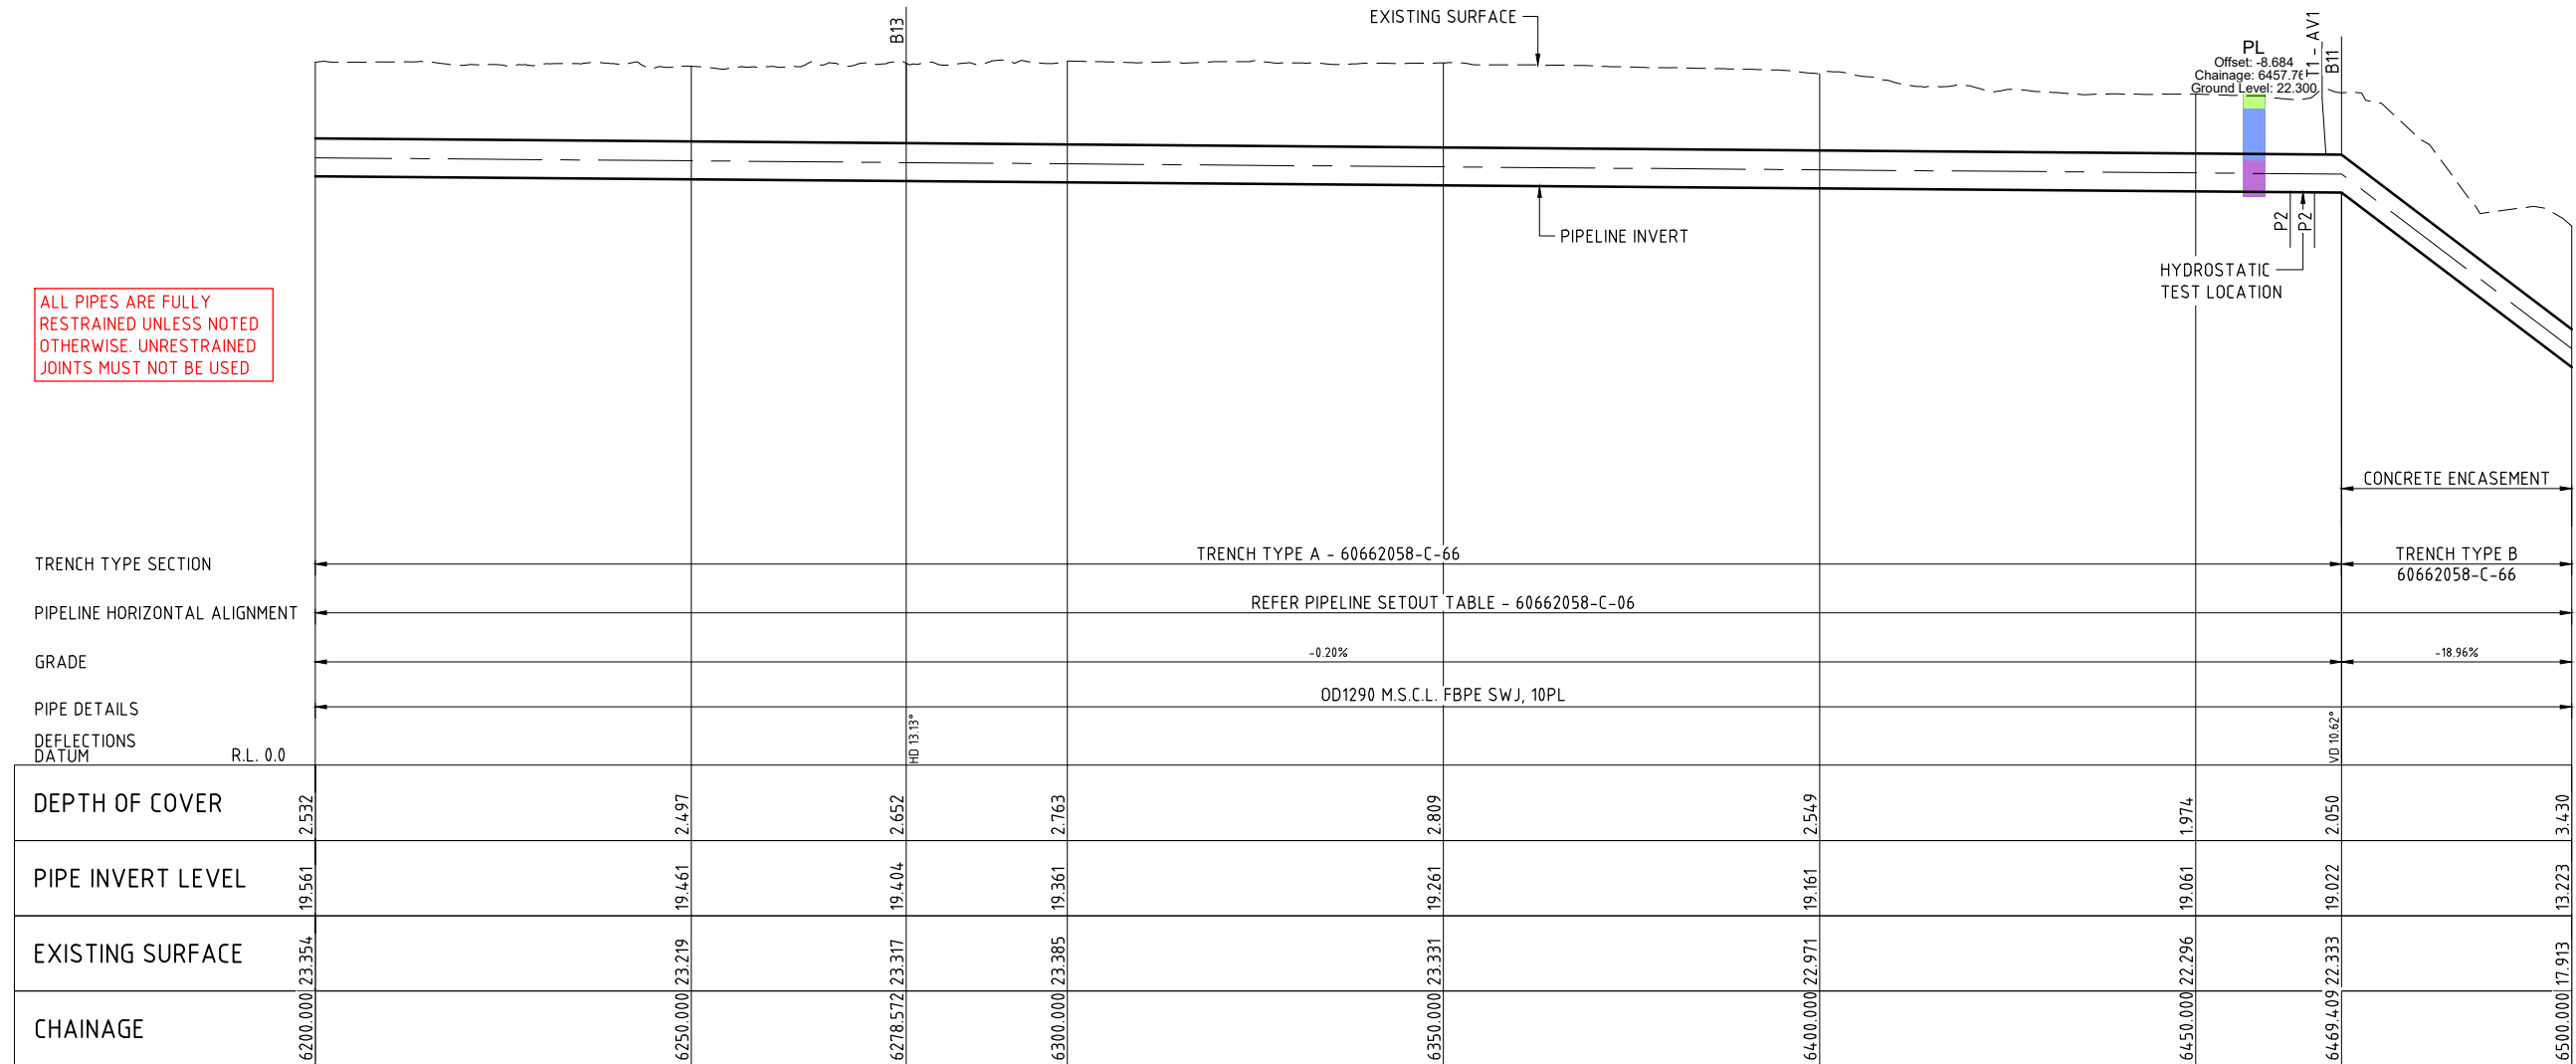


LONGITUDINAL SECTION

- NOTES
1. REFER 60662058-C-03 AND C-04 FOR PIPELINE NOTES
 2. REFER 60662058-C-05 FOR PIPELINE LEGENDS

LAST MODIFIED: 15/12/2021 05:41 AM
C:\P\60662058\60662058-000_CAD_GIS\910_CAD\13_SHEETS\60662058-C-29.DWG

REVISIONS				
No.	BY	DATE	DESCRIPTION	APPROVED
D	PSA	19.11.21	ISSUED FOR TENDER	
C	PSA	20.10.21	90% DESIGN	
B	PSA	17.09.21	PIPELINE SUPPLY TENDER	
A	PSA	24.08.21	50% SUBMISSION	

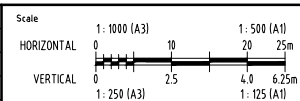

THE SIGNING OF THIS TITLE BLOCK CONFIRMS THE DESIGN AND DRAFTING OF THIS PROJECT HAVE BEEN PREPARED AND CHECKED IN ACCORDANCE WITH THE AECOM QUALITY ASSURANCE SYSTEM TO ISO 9001-2000

DESIGNED

CHECKED

APPROVED

DATE

NOT FOR CONSTRUCTION

AECOM

AECOM Australia Pty Ltd A.B.N. 20 093 846 925



ROSS RIVER DAM TO DOUGLAS WTP PIPELINE



PLAN AND LONGITUDINAL SECTION

SHEET 22

Status TENDER

Dwg No. 60662058-C-29


Rev. D

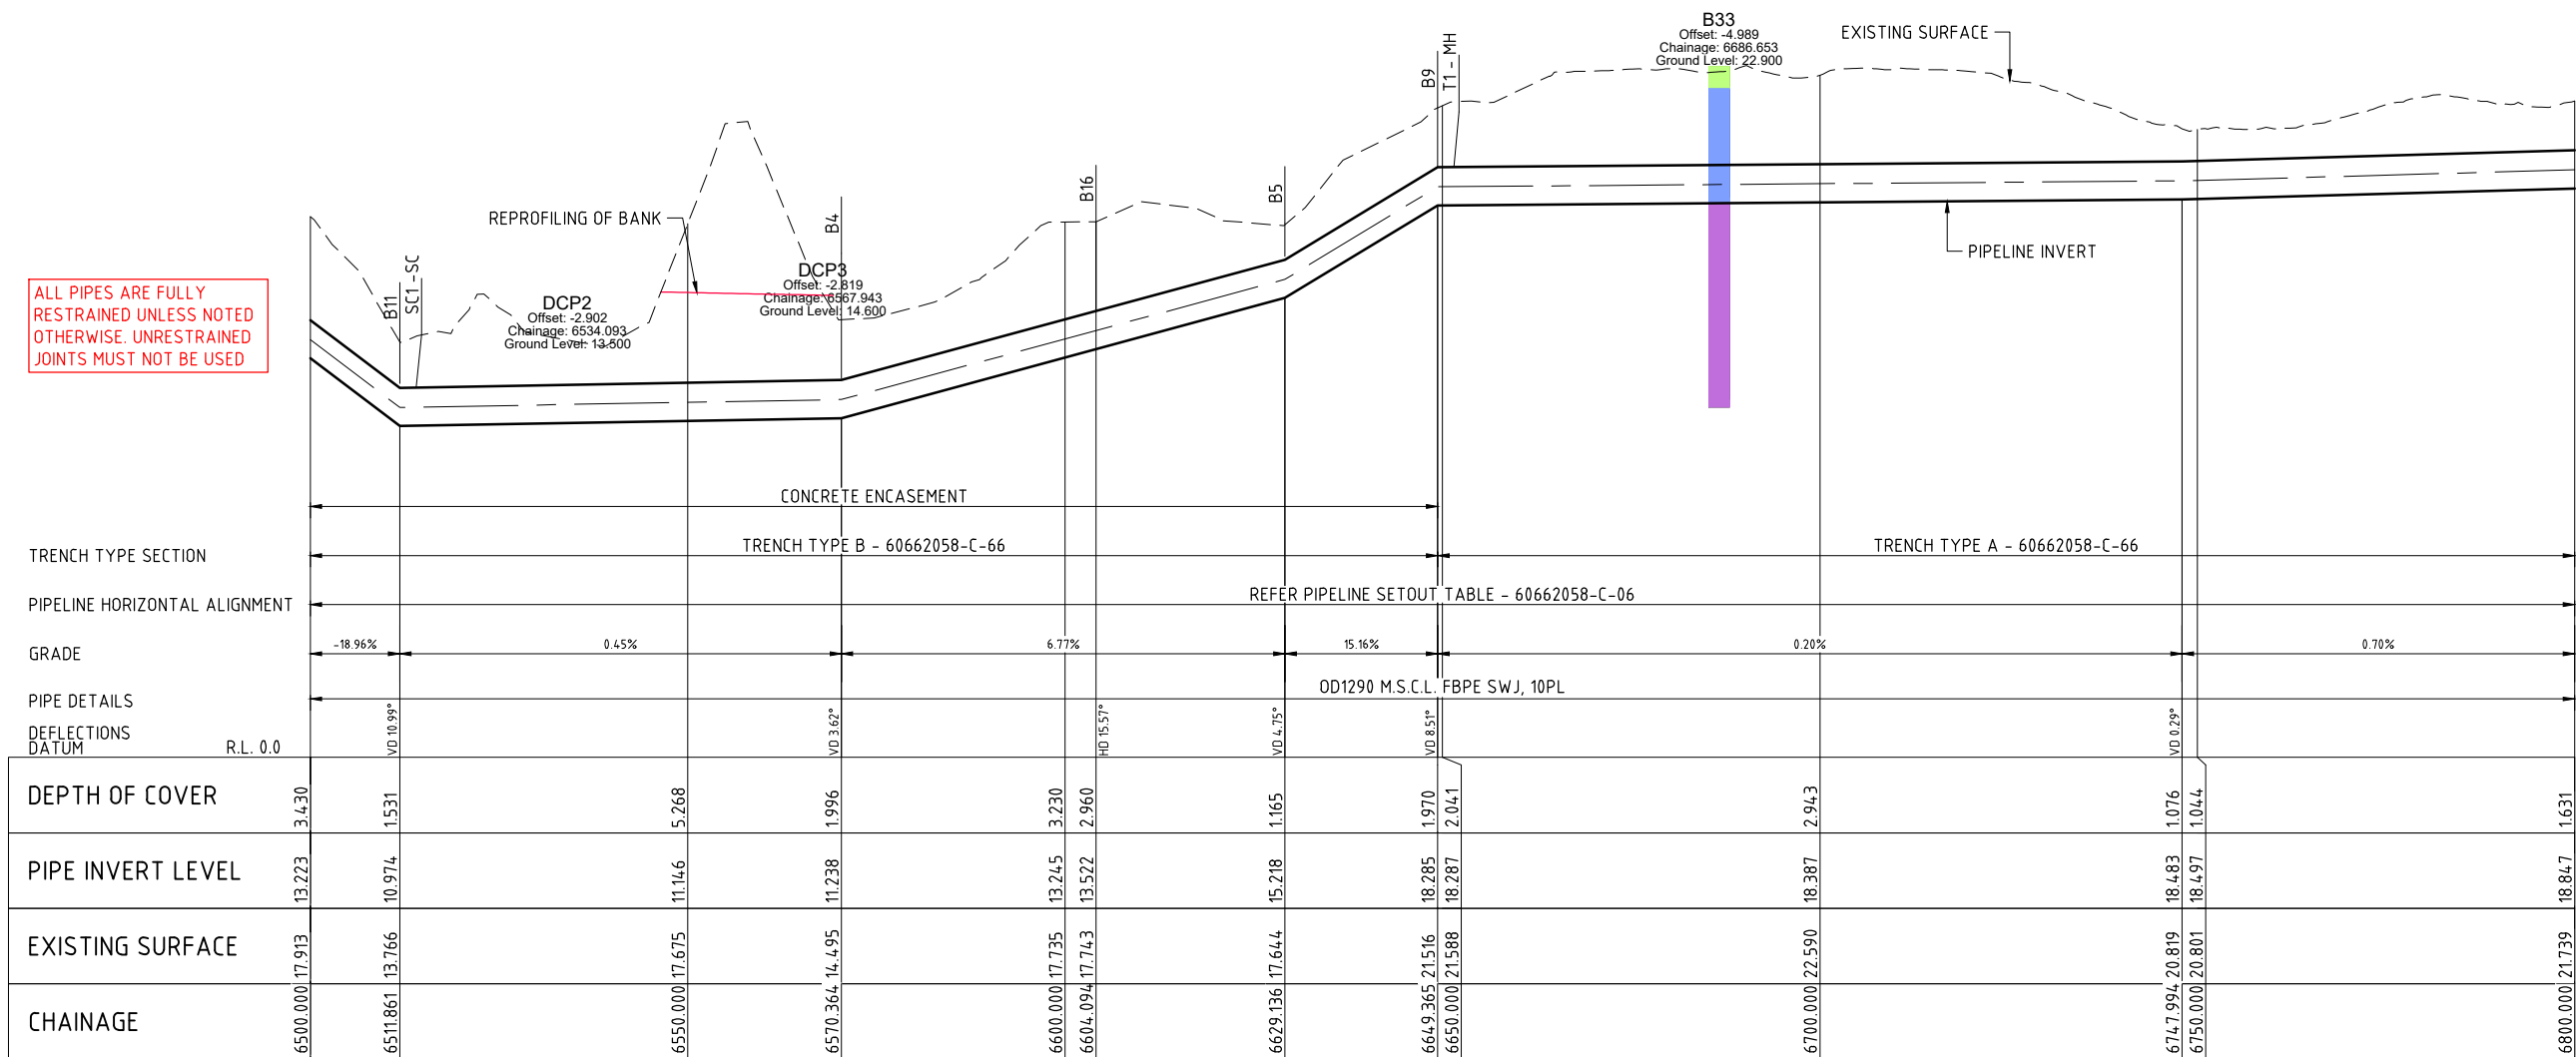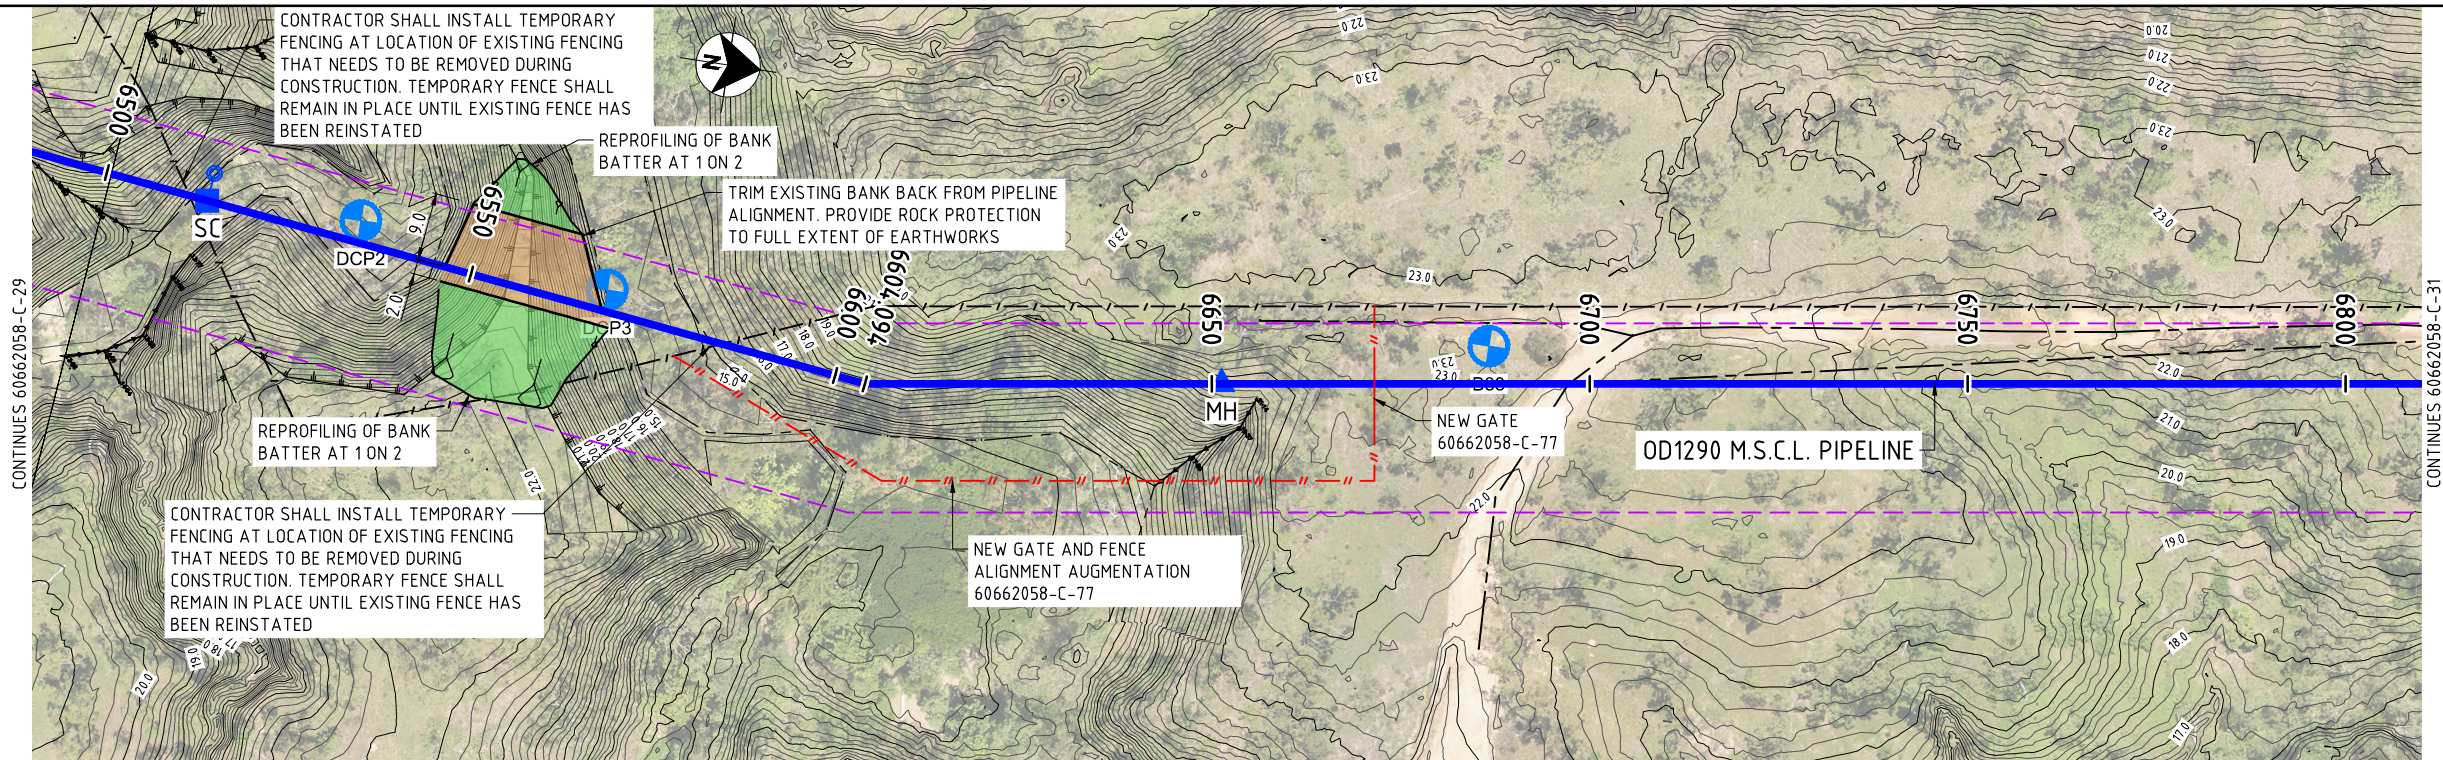

- NOTES
- REFER 60662058-C-03 AND C-04 FOR PIPELINE NOTES
 - REFER 60662058-C-05 FOR PIPELINE LEGENDS

LAST MODIFIED: 19/12/2021 13:18 AM
CADD: REP-1466X\60662058\900_CADD_GIS\900_CADD\20_SHEETS\60662058-C-30.DWG

This drawing is confidential and shall only be used for the purposes of this project.				
REVISIONS				
No.	BY	DATE	DESCRIPTION	APPROD
D	PSA	19.11.21	ISSUED FOR TENDER	
C	PSA	20.10.21	90% DESIGN	
B	PSA	17.09.21	PIPELINE SUPPLY TENDER	
A	PSA	24.08.21	50% SUBMISSION	

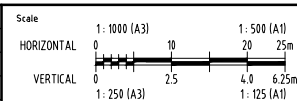

THE SIGNING OF THIS TITLE BLOCK CONFIRMS THE DESIGN AND DRAFTING OF THIS PROJECT HAVE BEEN PREPARED AND CHECKED IN ACCORDANCE WITH THE AECOM QUALITY ASSURANCE SYSTEM TO ISO 9001-2000

DESIGNED

CHECKED

APPROVED

DATE


NOT FOR CONSTRUCTION


AECOM

AECOM Australia Pty Ltd A.B.N. 20 093 846 925




ROSS RIVER DAM TO DOUGLAS WTP PIPELINE		
PLAN AND LONGITUDINAL SECTION		
SHEET 23		
Status	TENDER	Rev. D
Dwg No.	60662058-C-30	

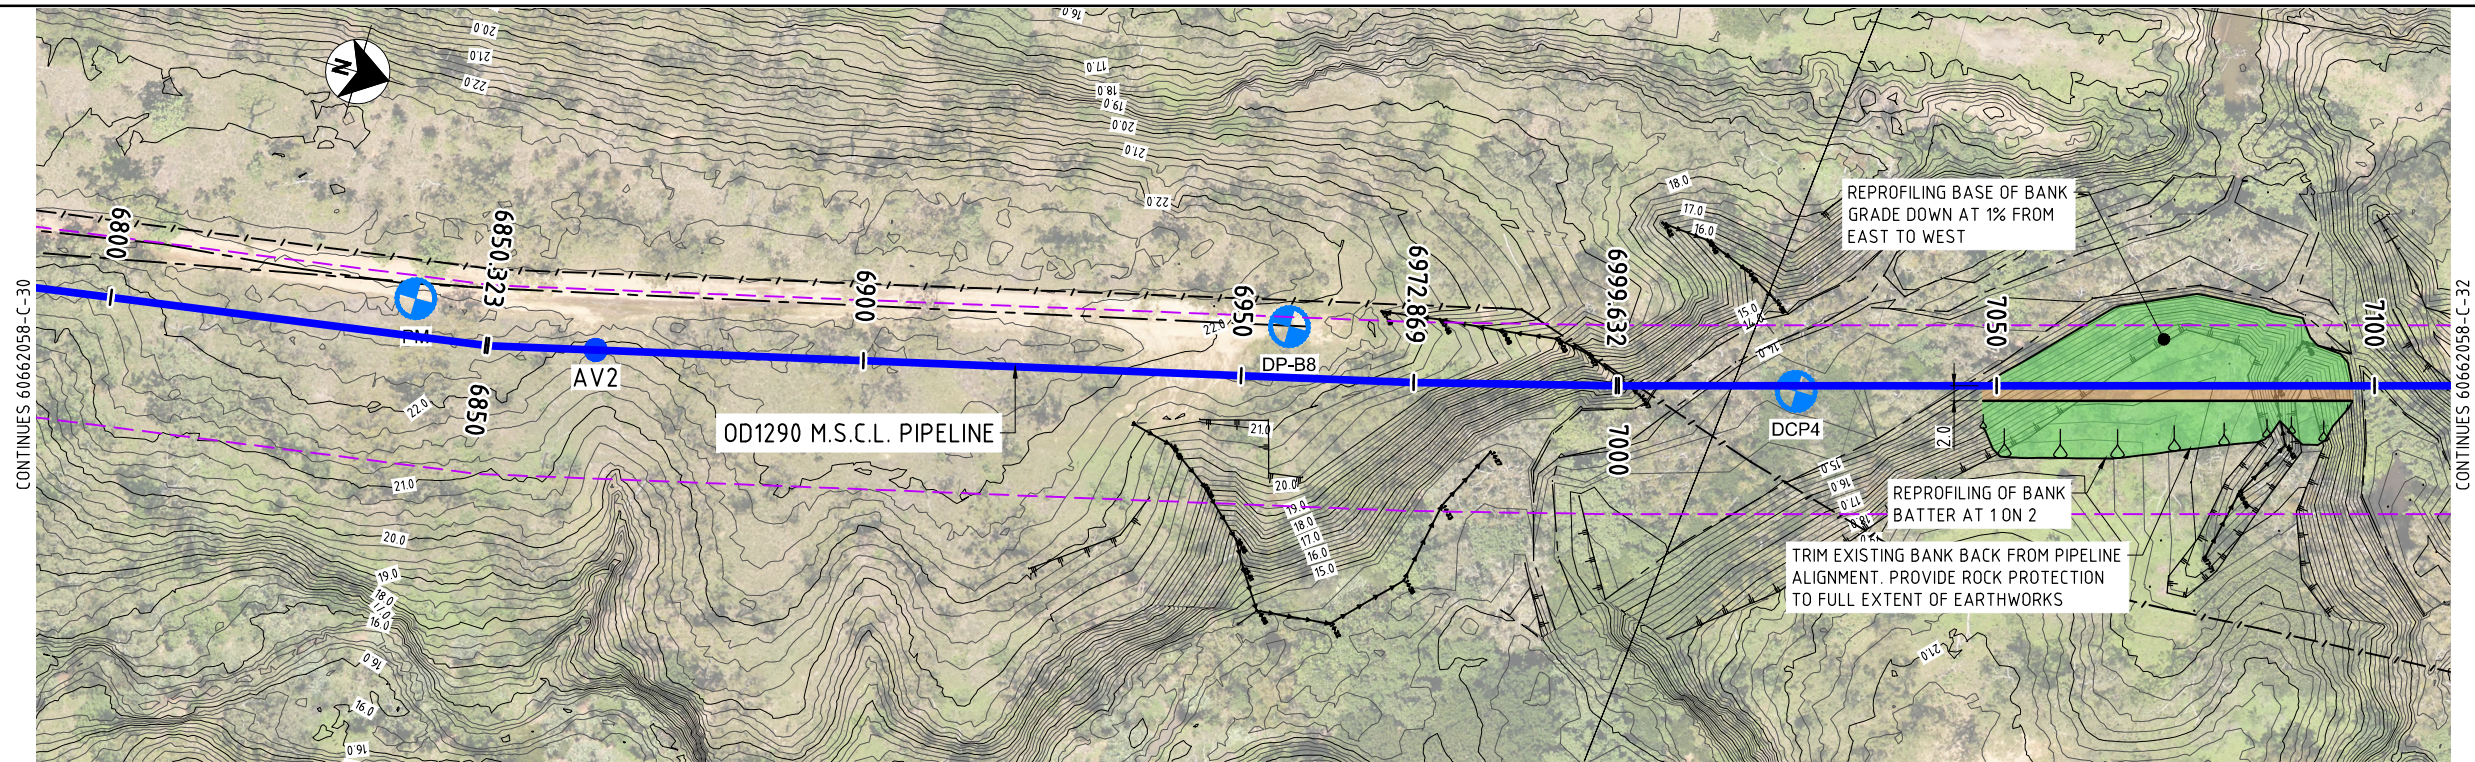

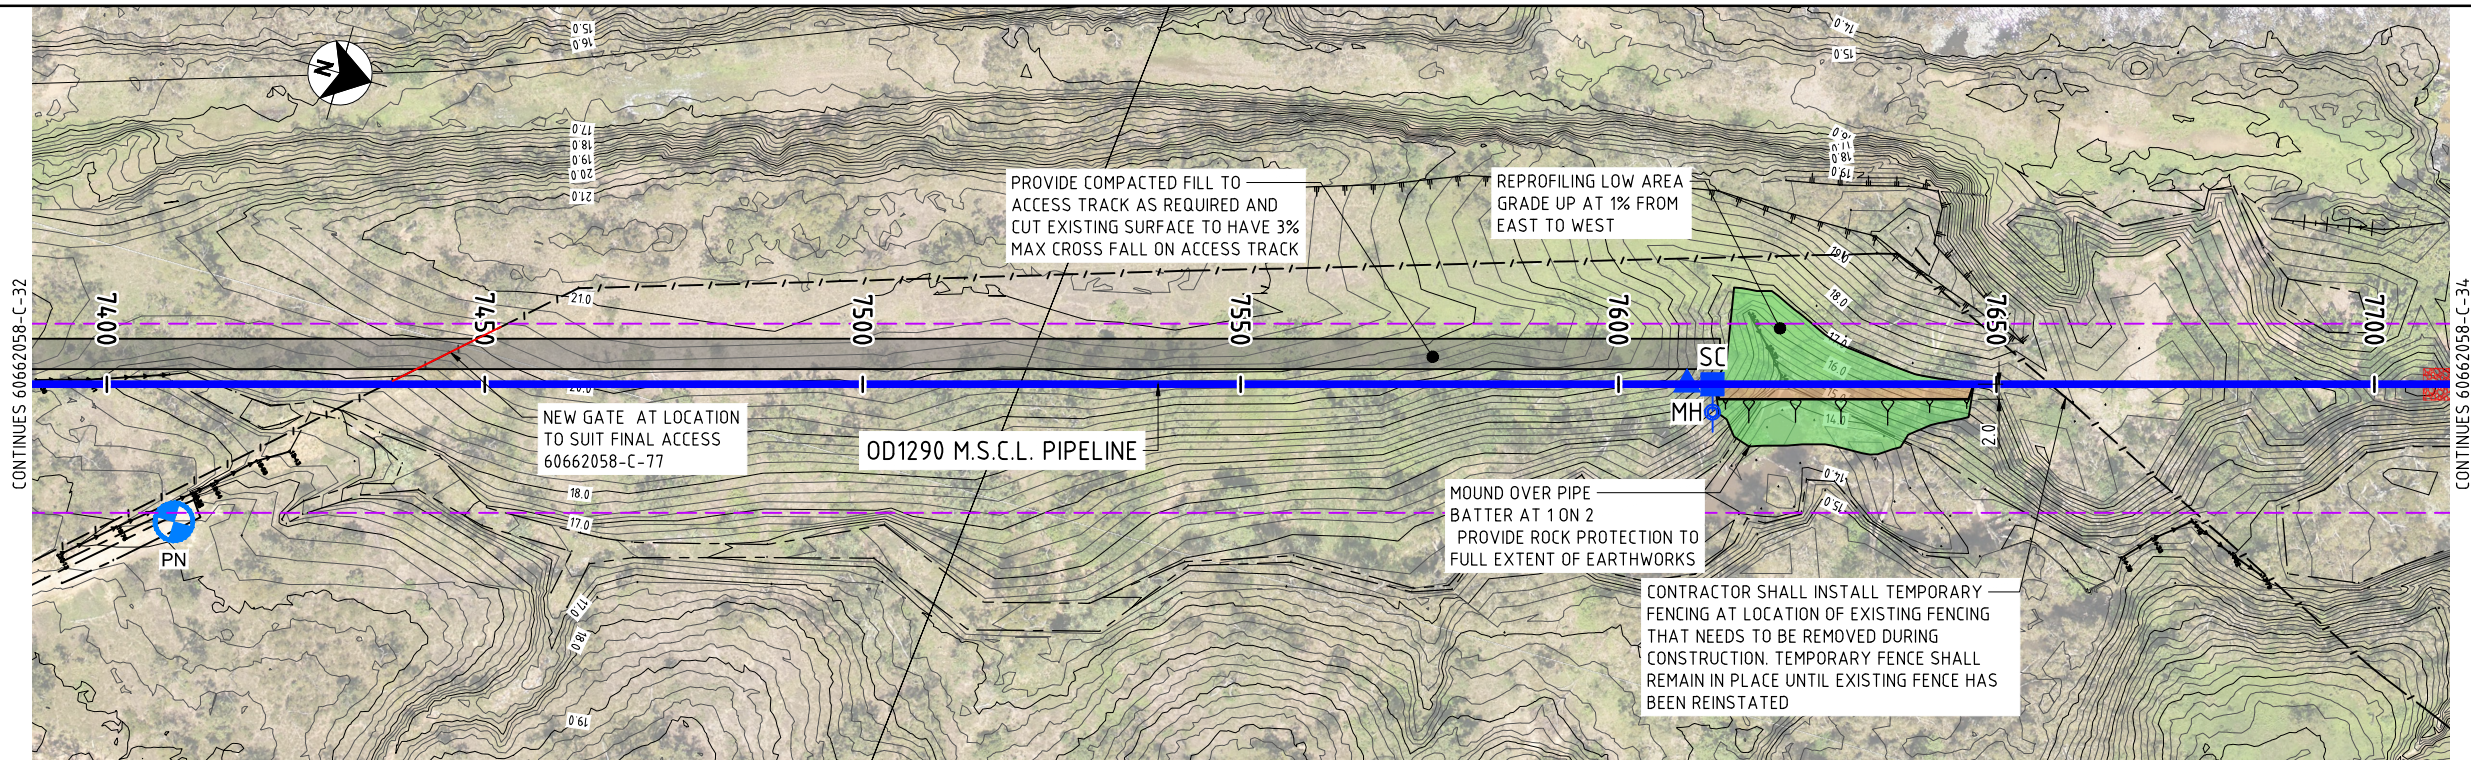

PLAN

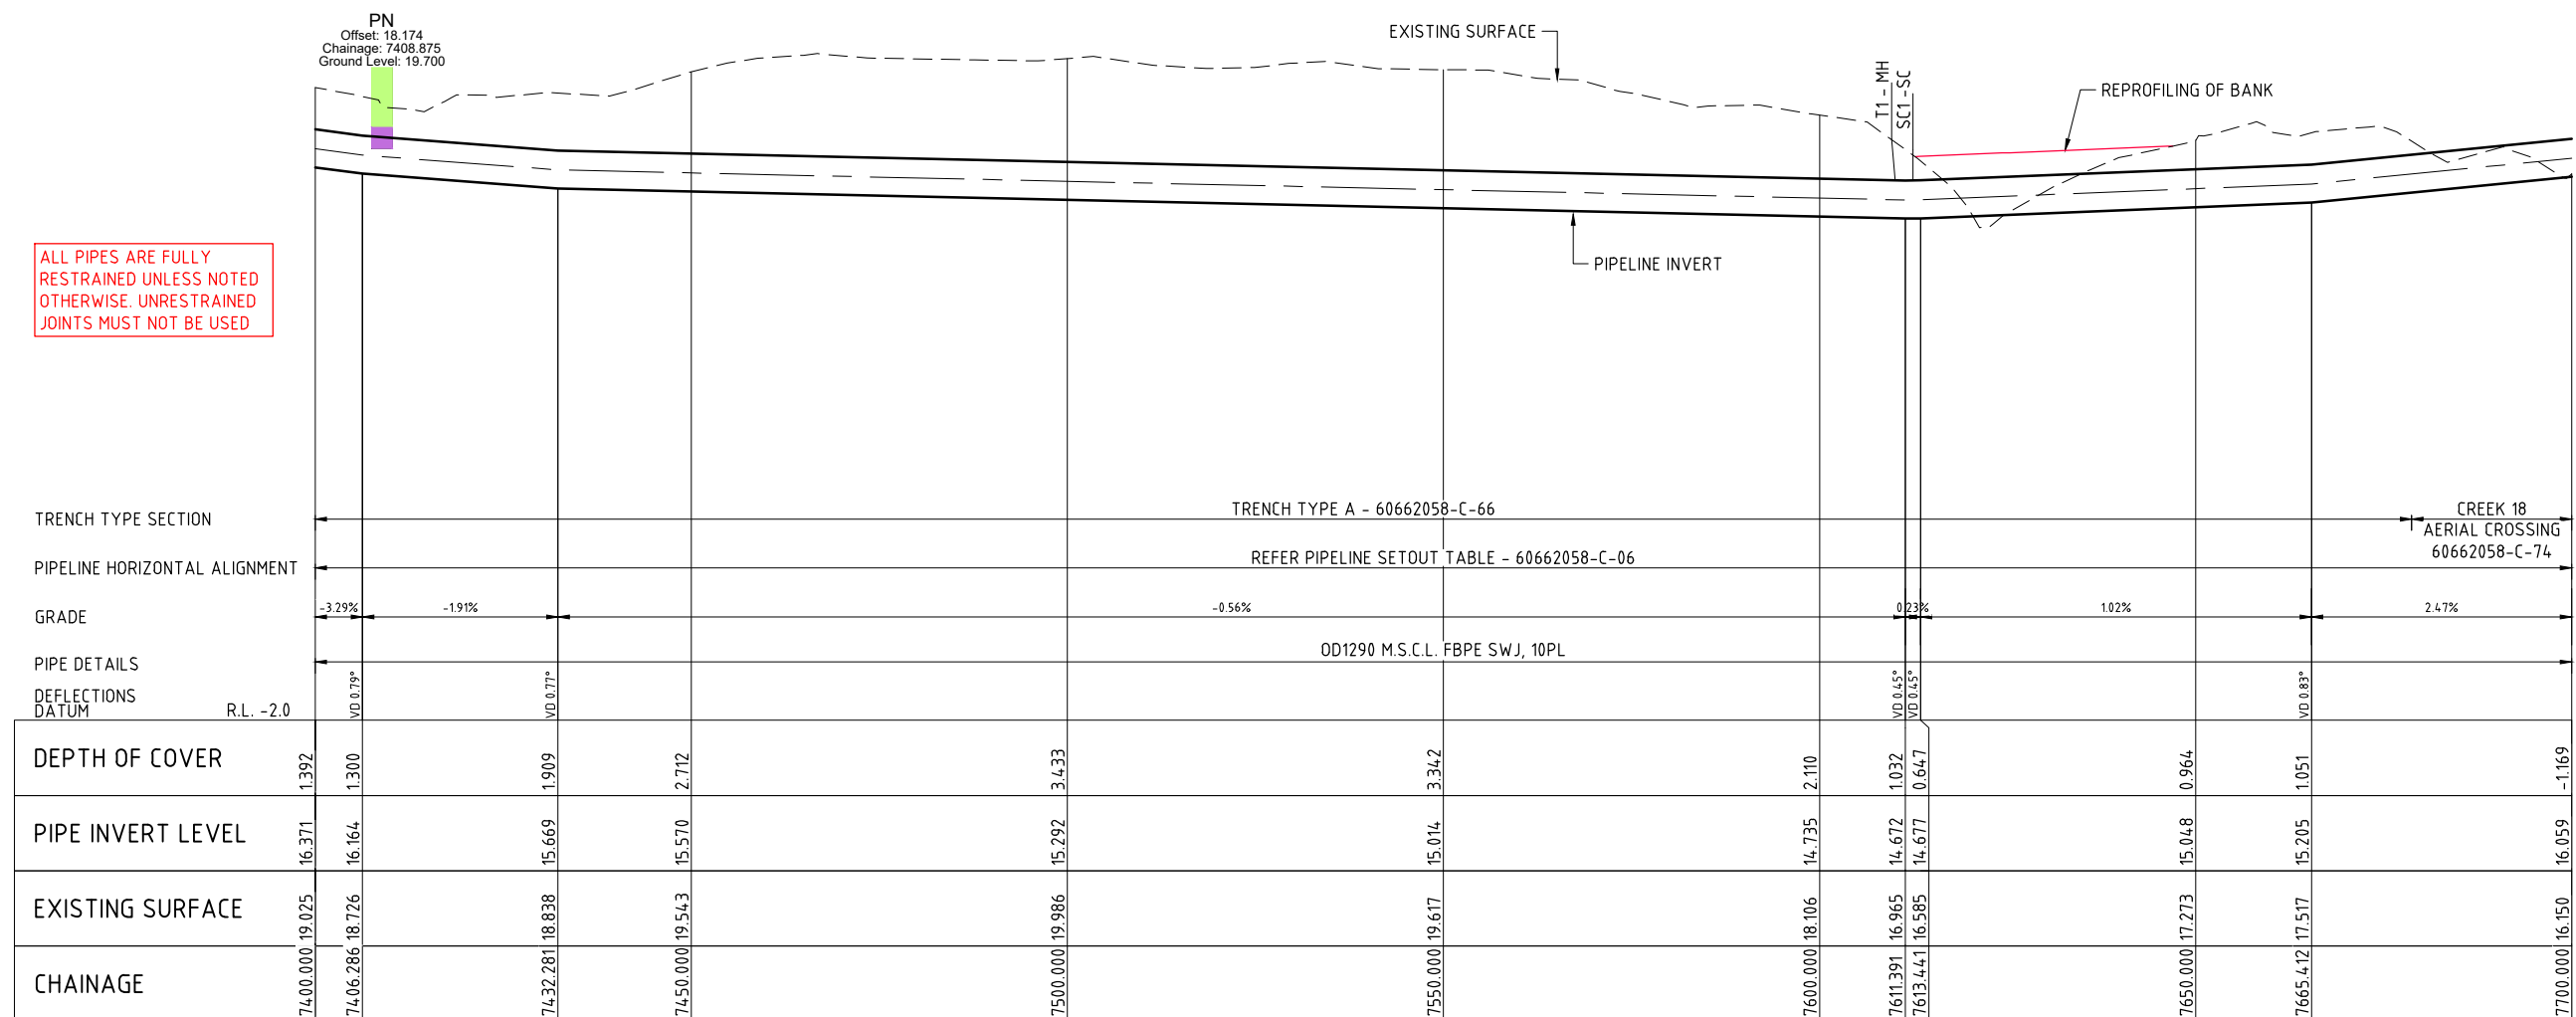


LONGITUDINAL SECTION

- NOTES
1. REFER 60662058-C-03 AND C-04 FOR PIPELINE NOTES
 2. REFER 60662058-C-05 FOR PIPELINE LEGENDS

CAD: REP-P-666X-6662058-908_CAD_GIS-908_CAD-130_SHEETS-6662058-C-33.DWG

This drawing is confidential and shall only be used for the purposes of this project.				
REV	NO.	DATE	DESCRIPTION	APPD
D	PSA	19.11.21	ISSUED FOR TENDER	
C	PSA	20.10.21	90% DESIGN	
B	PSA	17.09.21	PIPELINE SUPPLY TENDER	
A	PSA	24.08.21	50% SUBMISSION	

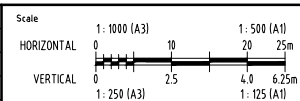

THE SIGNING OF THIS TITLE BLOCK CONFIRMS THE DESIGN AND DRAFTING OF THIS PROJECT HAVE BEEN PREPARED AND CHECKED IN ACCORDANCE WITH THE AECOM QUALITY ASSURANCE SYSTEM TO ISO 9001-2000

DESIGNED

CHECKED

APPROVED

DATE

NOT FOR CONSTRUCTION

AECOM

AECOM Australia Pty Ltd A.B.N. 20 093 846 925



ROSS RIVER DAM TO DOUGLAS WTP PIPELINE


PLAN AND LONGITUDINAL SECTION

SHEET 26


Status TENDER

Proj No. 60662058-C-33

Rev. D

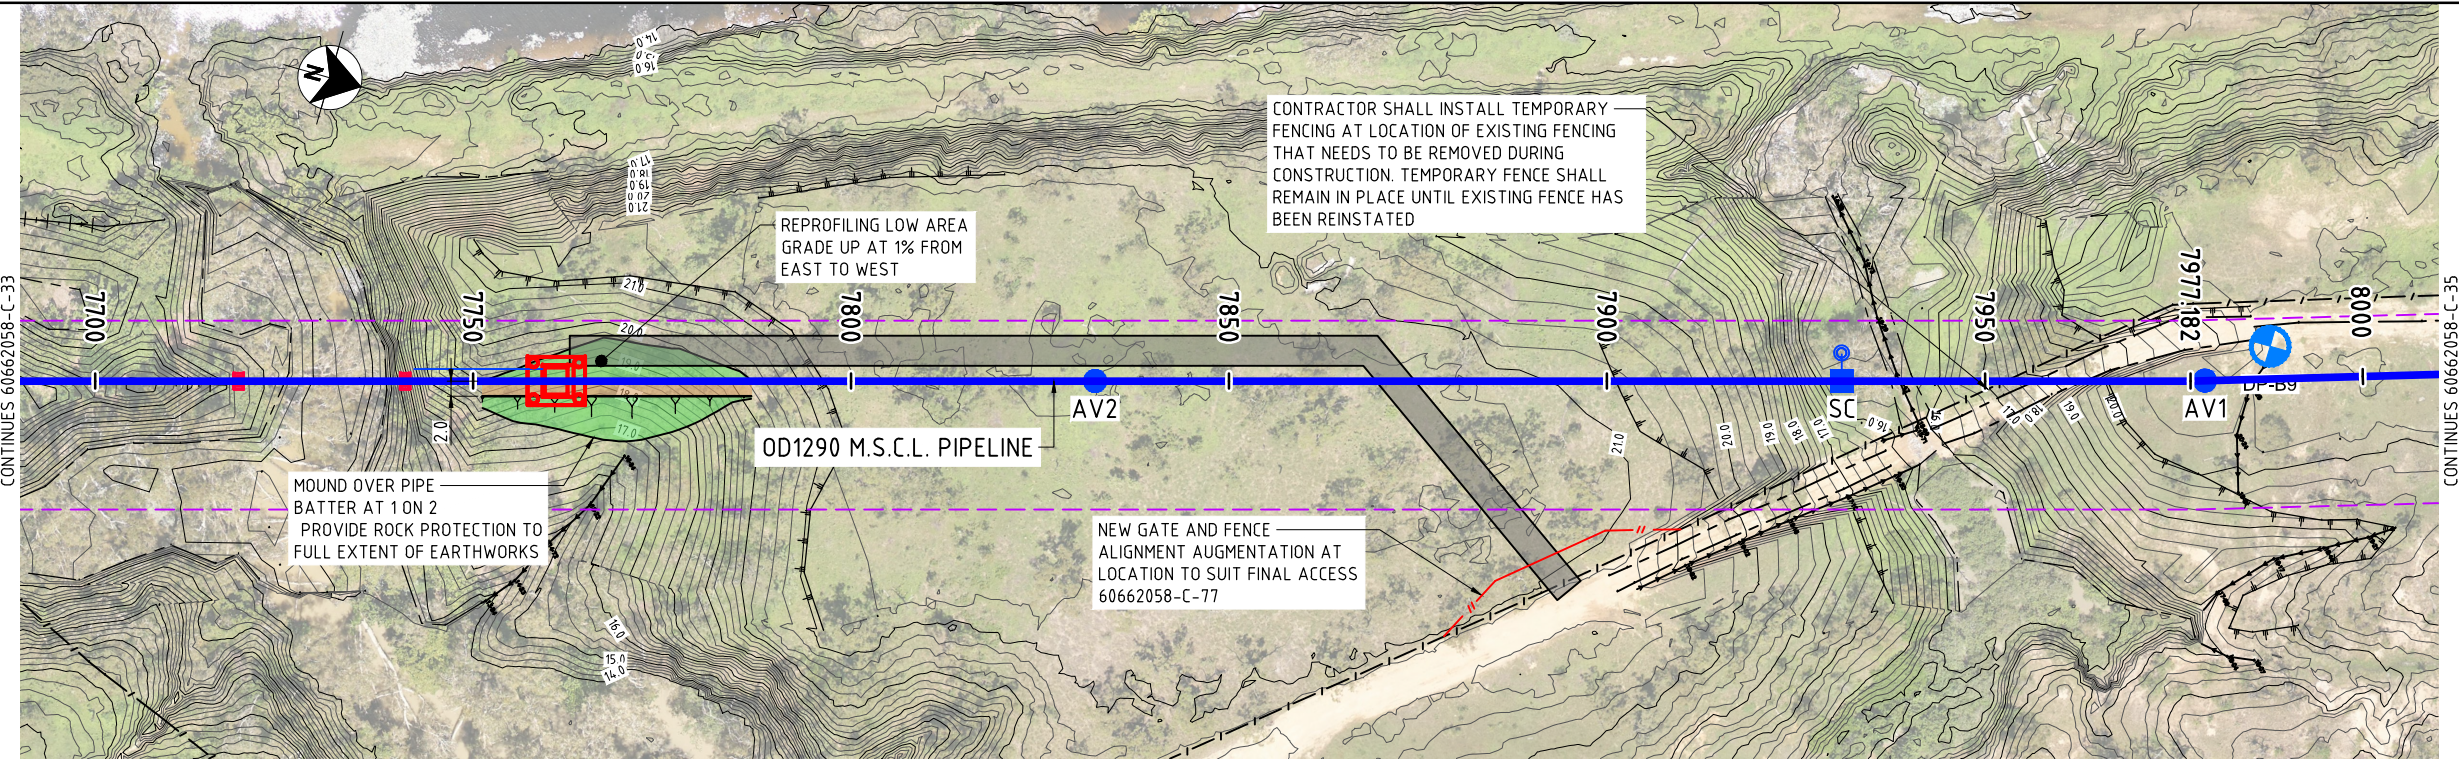

PLAN

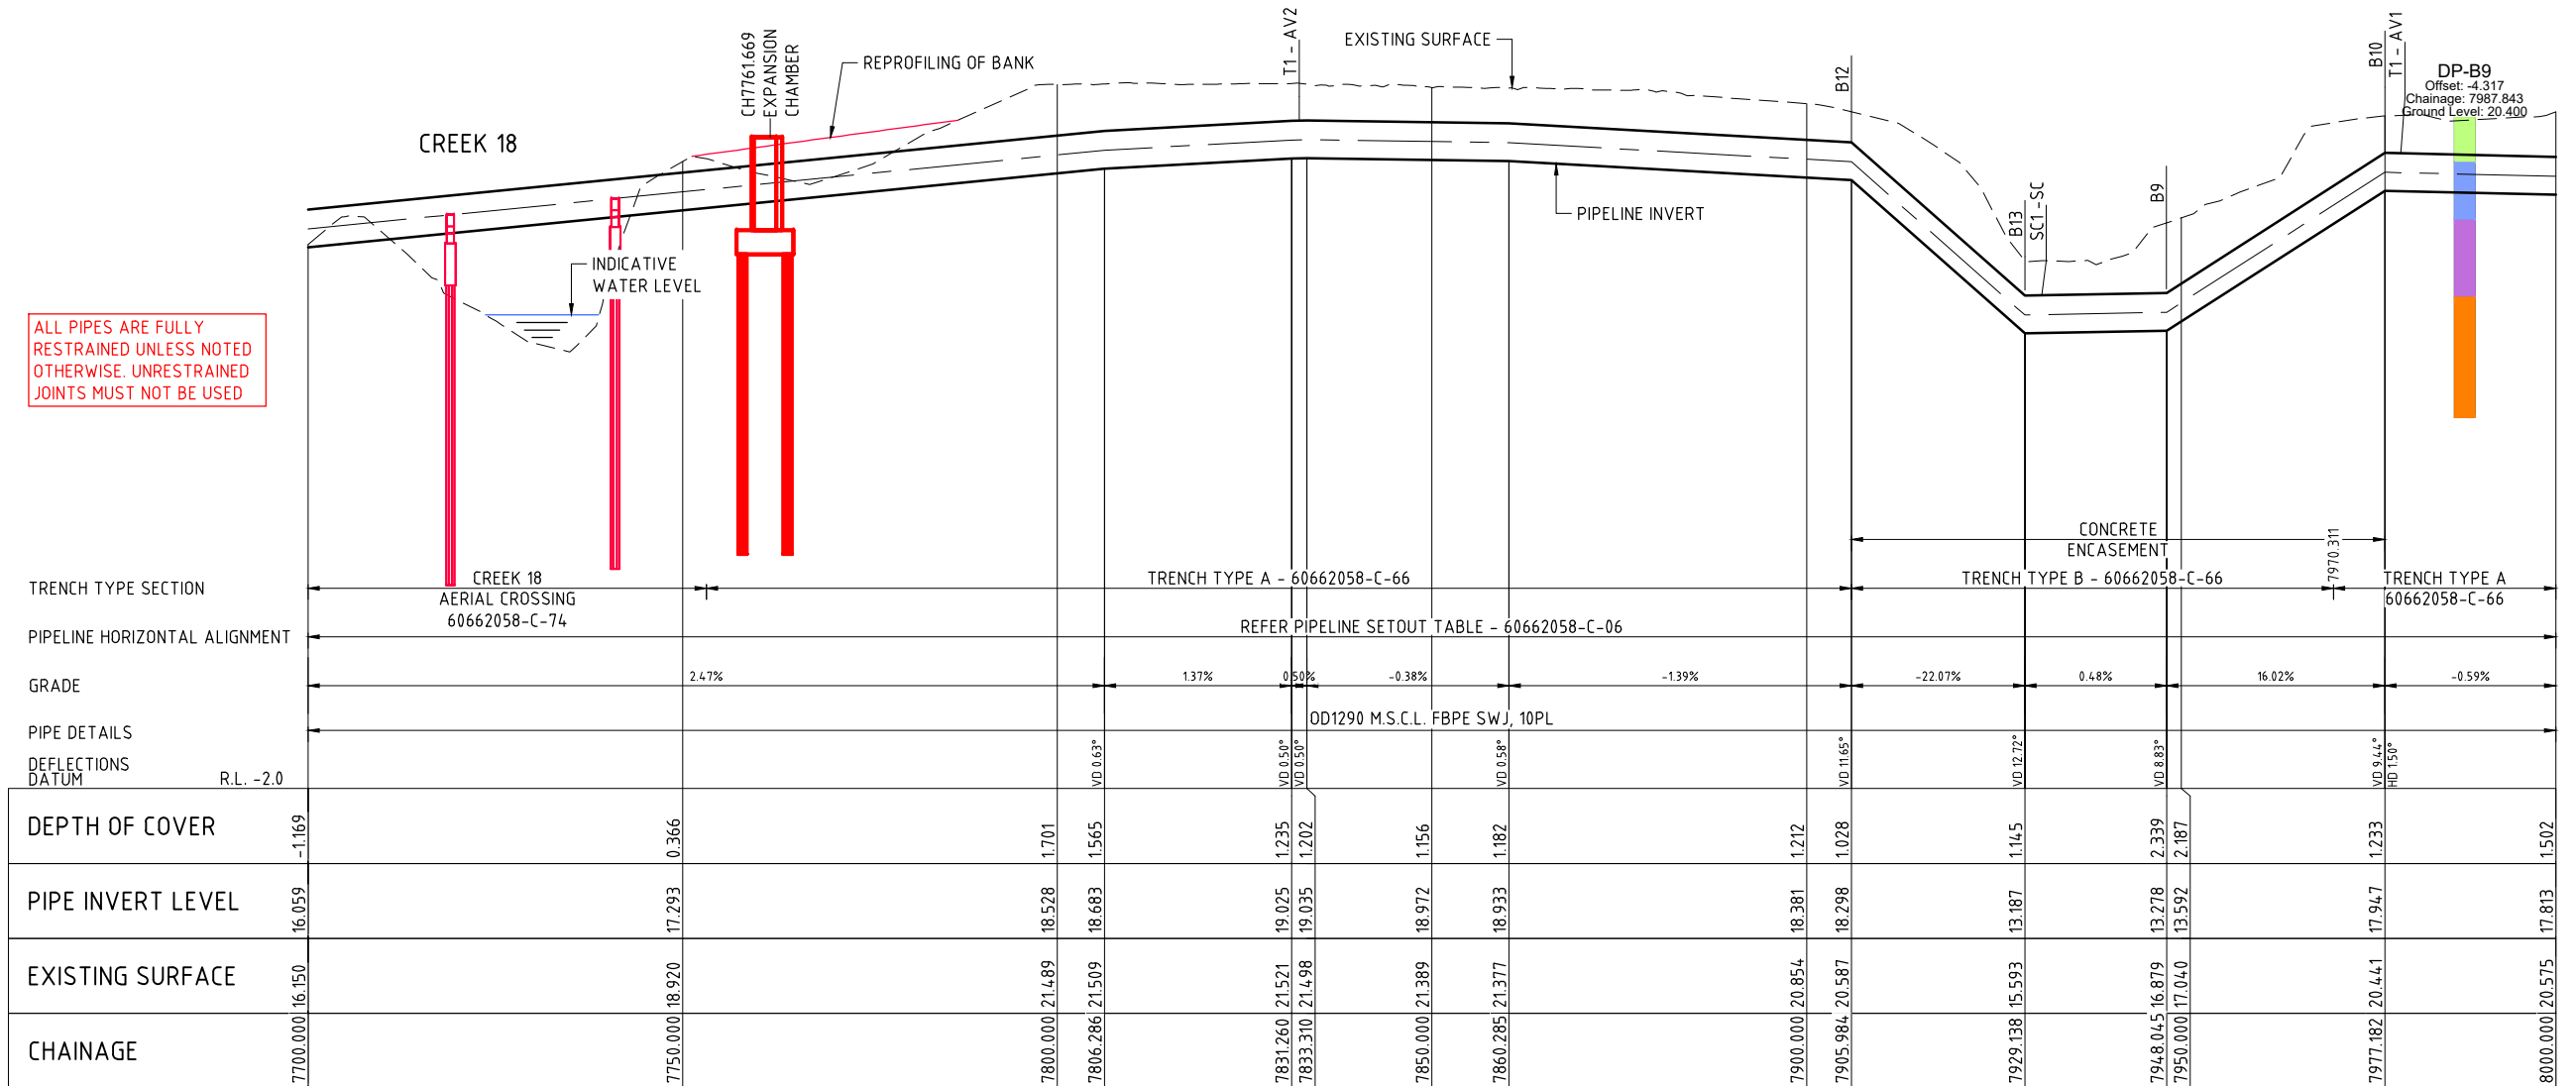


LONGITUDINAL SECTION

NOTES

1. REFER 60662058-C-03 AND C-04 FOR PIPELINE NOTES
2. REFER 60662058-C-05 FOR PIPELINE LEGENDS

CAD: REP-1-666X16662058-038_CAD_GIS-118_CAD-135_SHEETS-60662058-C-34.DWG
LAST MODIFIED: 17/12/2021 2:21 AM

This drawing is confidential and shall only be used for the purposes of this project.				
REVISIONS				
No.	BY	DATE	DESCRIPTION	APPROD
D	PSA	19.11.21	ISSUED FOR TENDER	
C	PSA	20.10.21	90% DESIGN	
B	PSA	17.09.21	PIPELINE SUPPLY TENDER	
A	PSA	24.08.21	50% SUBMISSION	

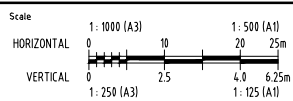

DESIGNED		CHECKED	
APPROVED		DATE	

NOT FOR CONSTRUCTION

AECOM

AECOM Australia Pty Ltd A.B.N. 20 093 846 925




ROSS RIVER DAM TO DOUGLAS WTP PIPELINE
PLAN AND LONGITUDINAL SECTION
SHEET 27


Status TENDER

Dwg No. 60662058-C-34

Rev. D

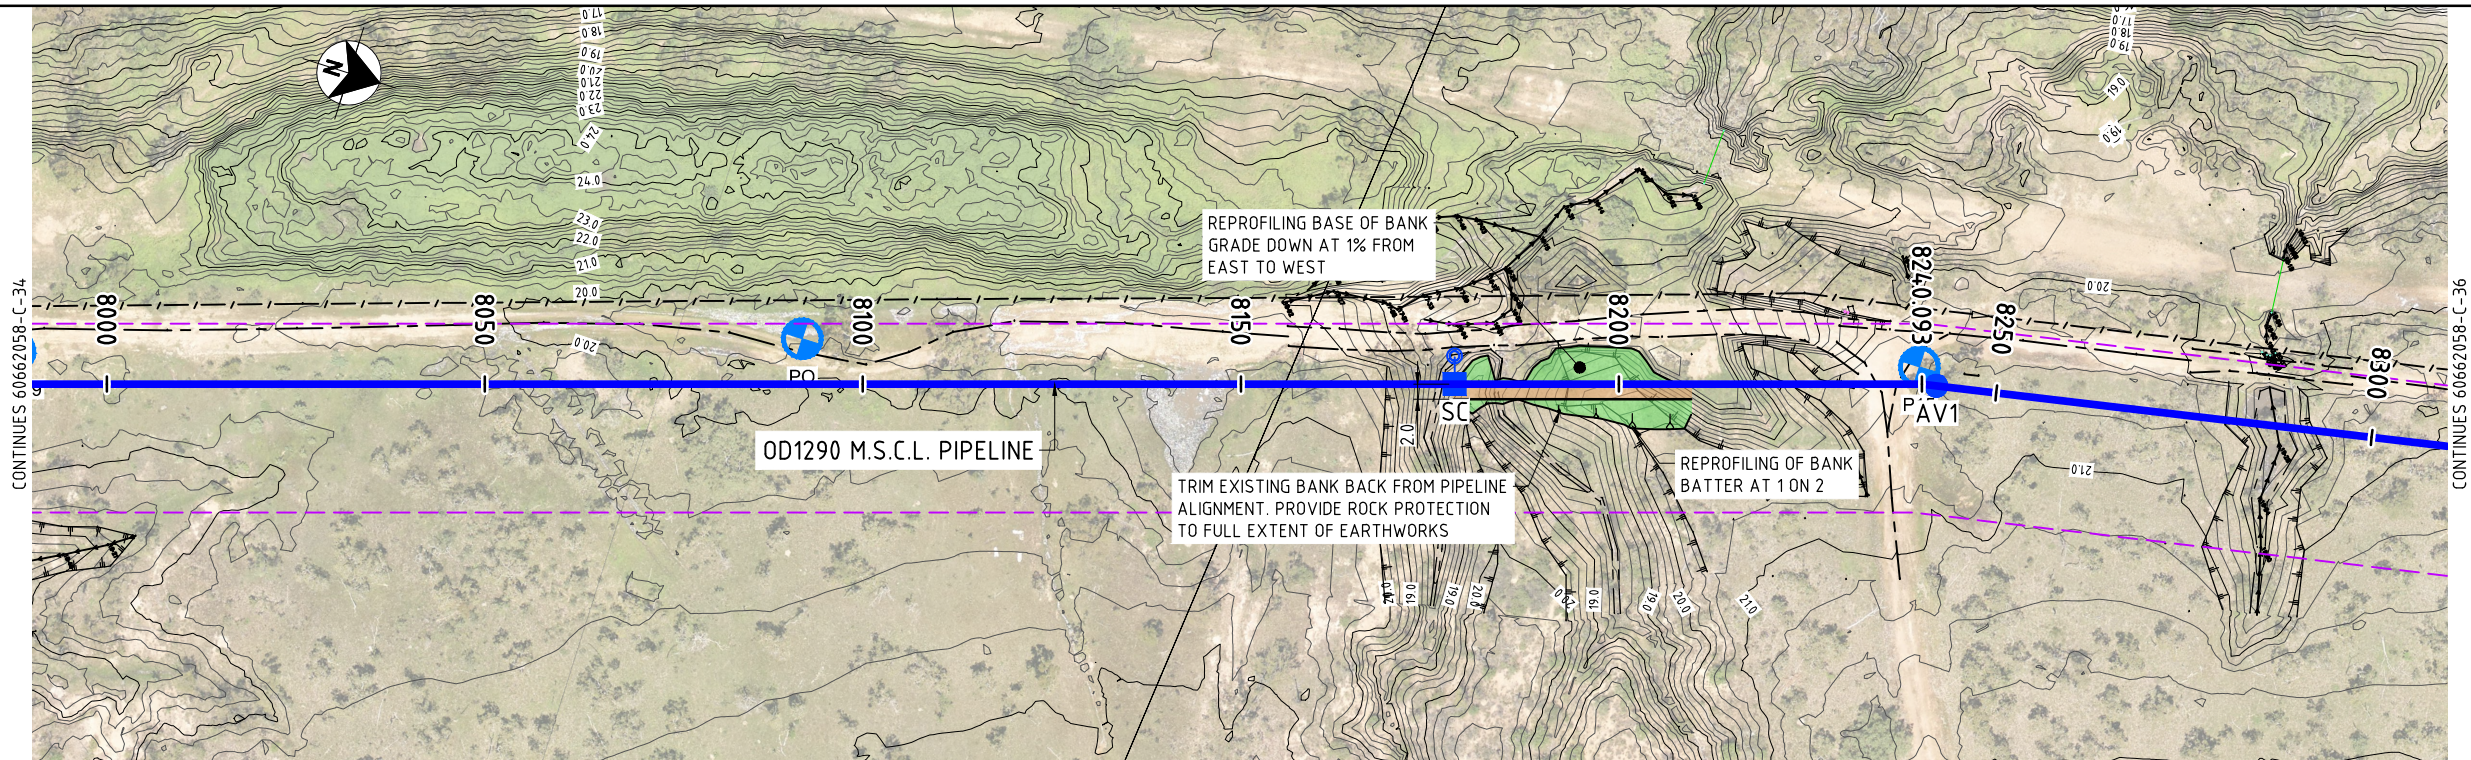

PLAN

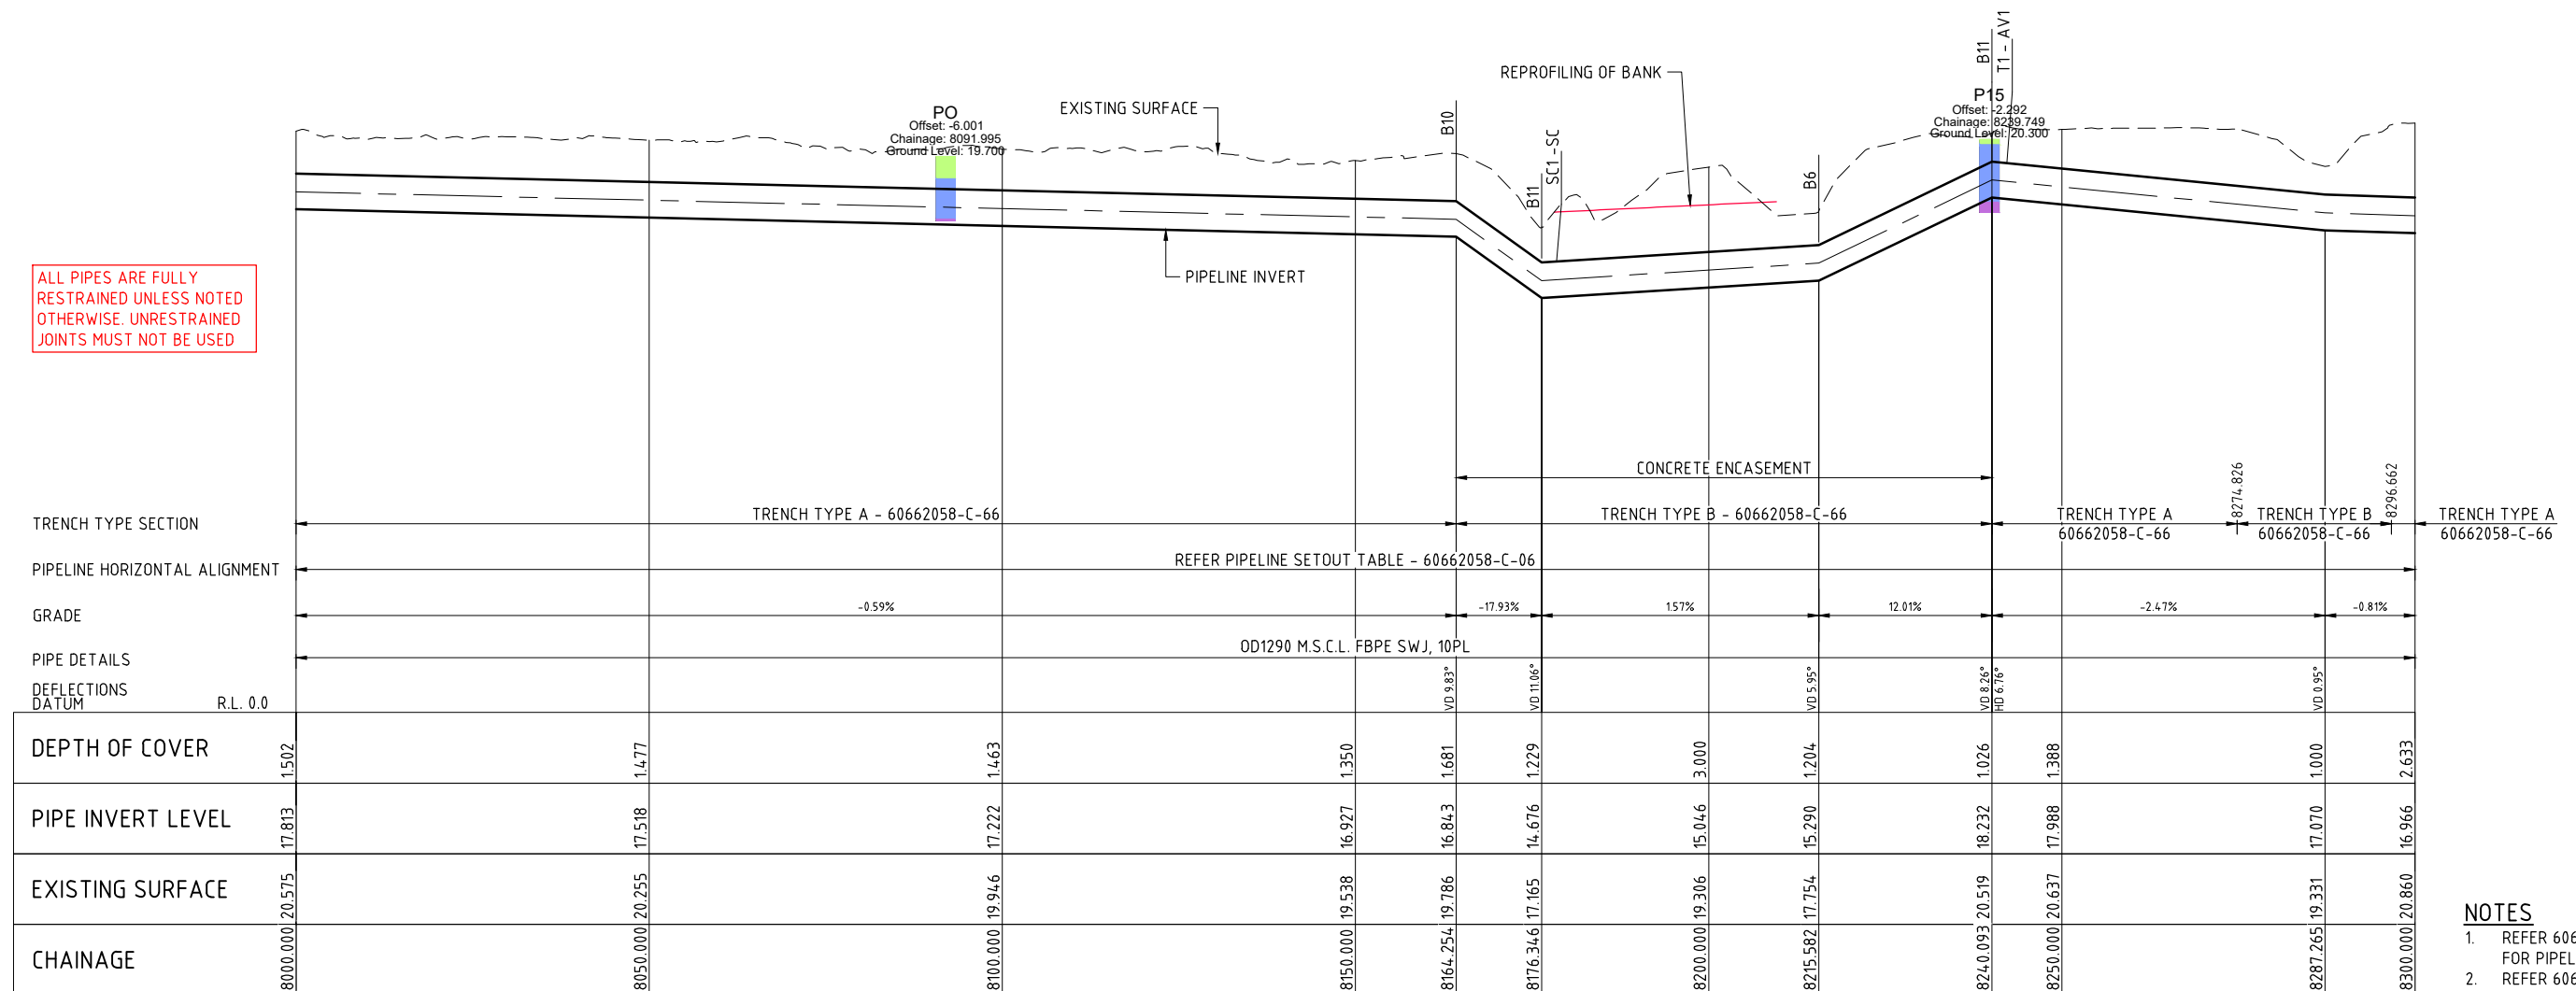


LONGITUDINAL SECTION

- NOTES
- REFER 60662058-C-03 AND C-04 FOR PIPELINE NOTES
 - REFER 60662058-C-05 FOR PIPELINE LEGENDS

CAD: REP-P-60662058-000_CAD_GIS-100_CAD-100_SHEETS-60662058-C-35.DWG

This drawing is confidential and shall only be used for the purposes of this project.				
REV	BY	DATE	DESCRIPTION	APPROVED
D	PSA	19.11.21	ISSUED FOR TENDER	
C	PSA	20.10.21	90% DESIGN	
B	PSA	17.09.21	PIPELINE SUPPLY TENDER	
A	PSA	24.08.21	50% SUBMISSION	

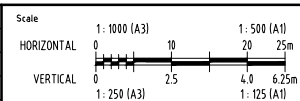

THE SIGNING OF THIS TITLE BLOCK CONFIRMS THE DESIGN AND DRAFTING OF THIS PROJECT HAVE BEEN PREPARED AND CHECKED IN ACCORDANCE WITH THE AECOM QUALITY ASSURANCE SYSTEM TO ISO 9001-2000

DESIGNED	CHECKED
APPROVED	DATE


NOT FOR CONSTRUCTION

AECOM


AECOM Australia Pty Ltd A.B.N. 20 093 846 925



ROSS RIVER DAM TO DOUGLAS WTP PIPELINE		
PLAN AND LONGITUDINAL SECTION SHEET 28		
Status	TENDER	Rev. D
Org No.	60662058-C-35	

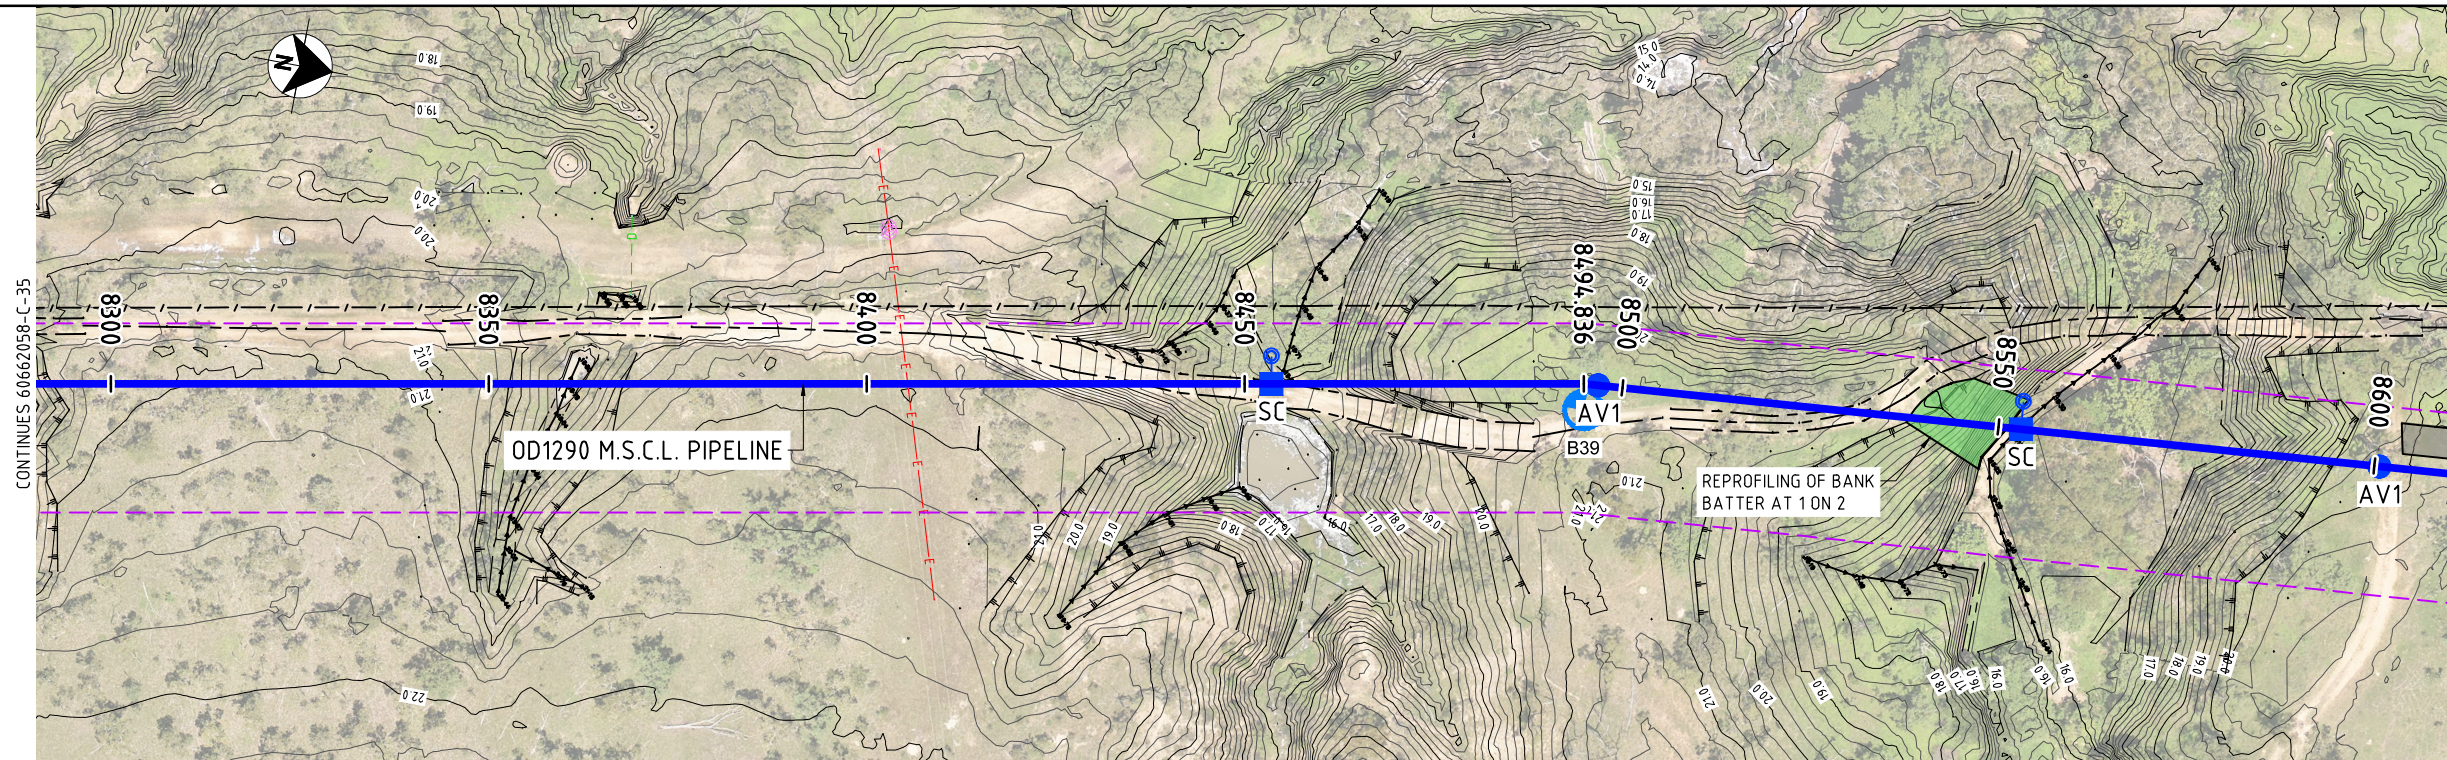

PLAN

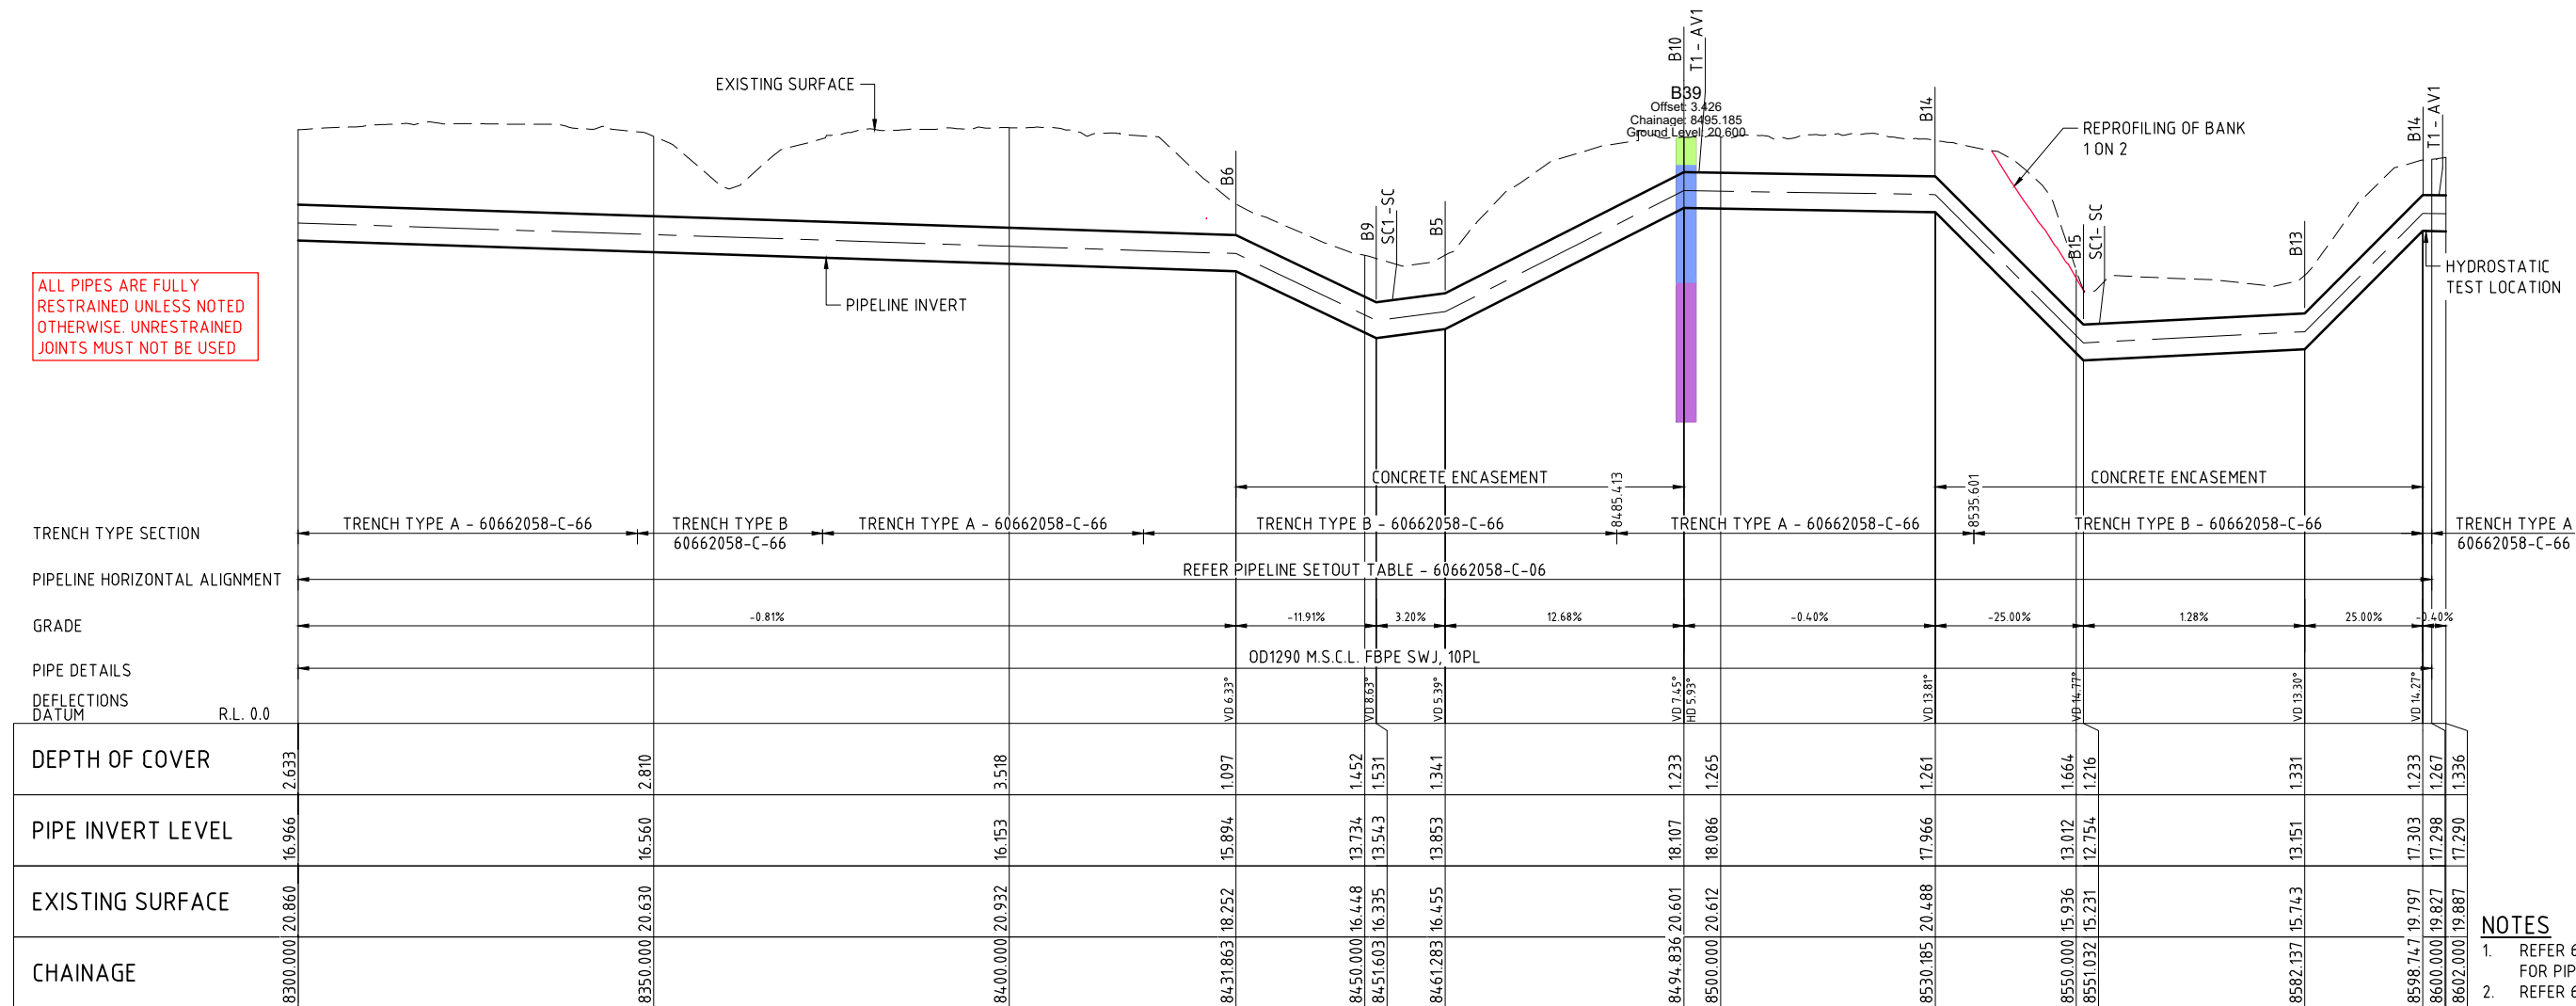


LONGITUDINAL SECTION

- NOTES
1. REFER 60662058-C-03 AND C-04 FOR PIPELINE NOTES
 2. REFER 60662058-C-05 FOR PIPELINE LEGENDS

LAST MODIFIED: 19/12/2021 10:51 AM
CAD: REP-P-60662058-000_CAD_GIS-010_CAD-010_SHEETS-60662058-C-36.DWG

REVISIONS				
This drawing is confidential and shall only be used for the purposes of this project.				
No.	BY	DATE	DESCRIPTION	APPROD
D	PSA	19.11.21	ISSUED FOR TENDER	
C	PSA	20.10.21	90% DESIGN	
B	PSA	17.09.21	PIPELINE SUPPLY TENDER	
A	PSA	24.08.21	50% SUBMISSION	

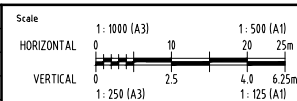

THE SIGNING OF THIS TITLE BLOCK CONFIRMS THE DESIGN AND DRAFTING OF THIS PROJECT HAVE BEEN PREPARED AND CHECKED IN ACCORDANCE WITH THE AECOM QUALITY ASSURANCE SYSTEM TO ISO 9001-2000

DESIGNED: _____ CHECKED: _____

APPROVED: _____ DATE: _____

NOT FOR CONSTRUCTION

AECOM

AECOM Australia Pty Ltd A.B.N. 20 093 846 925




ROSS RIVER DAM TO DOUGLAS WTP PIPELINE

PLAN AND LONGITUDINAL SECTION
SHEET 29


Status TENDER

Org No. 60662058-C-36

Rev. D

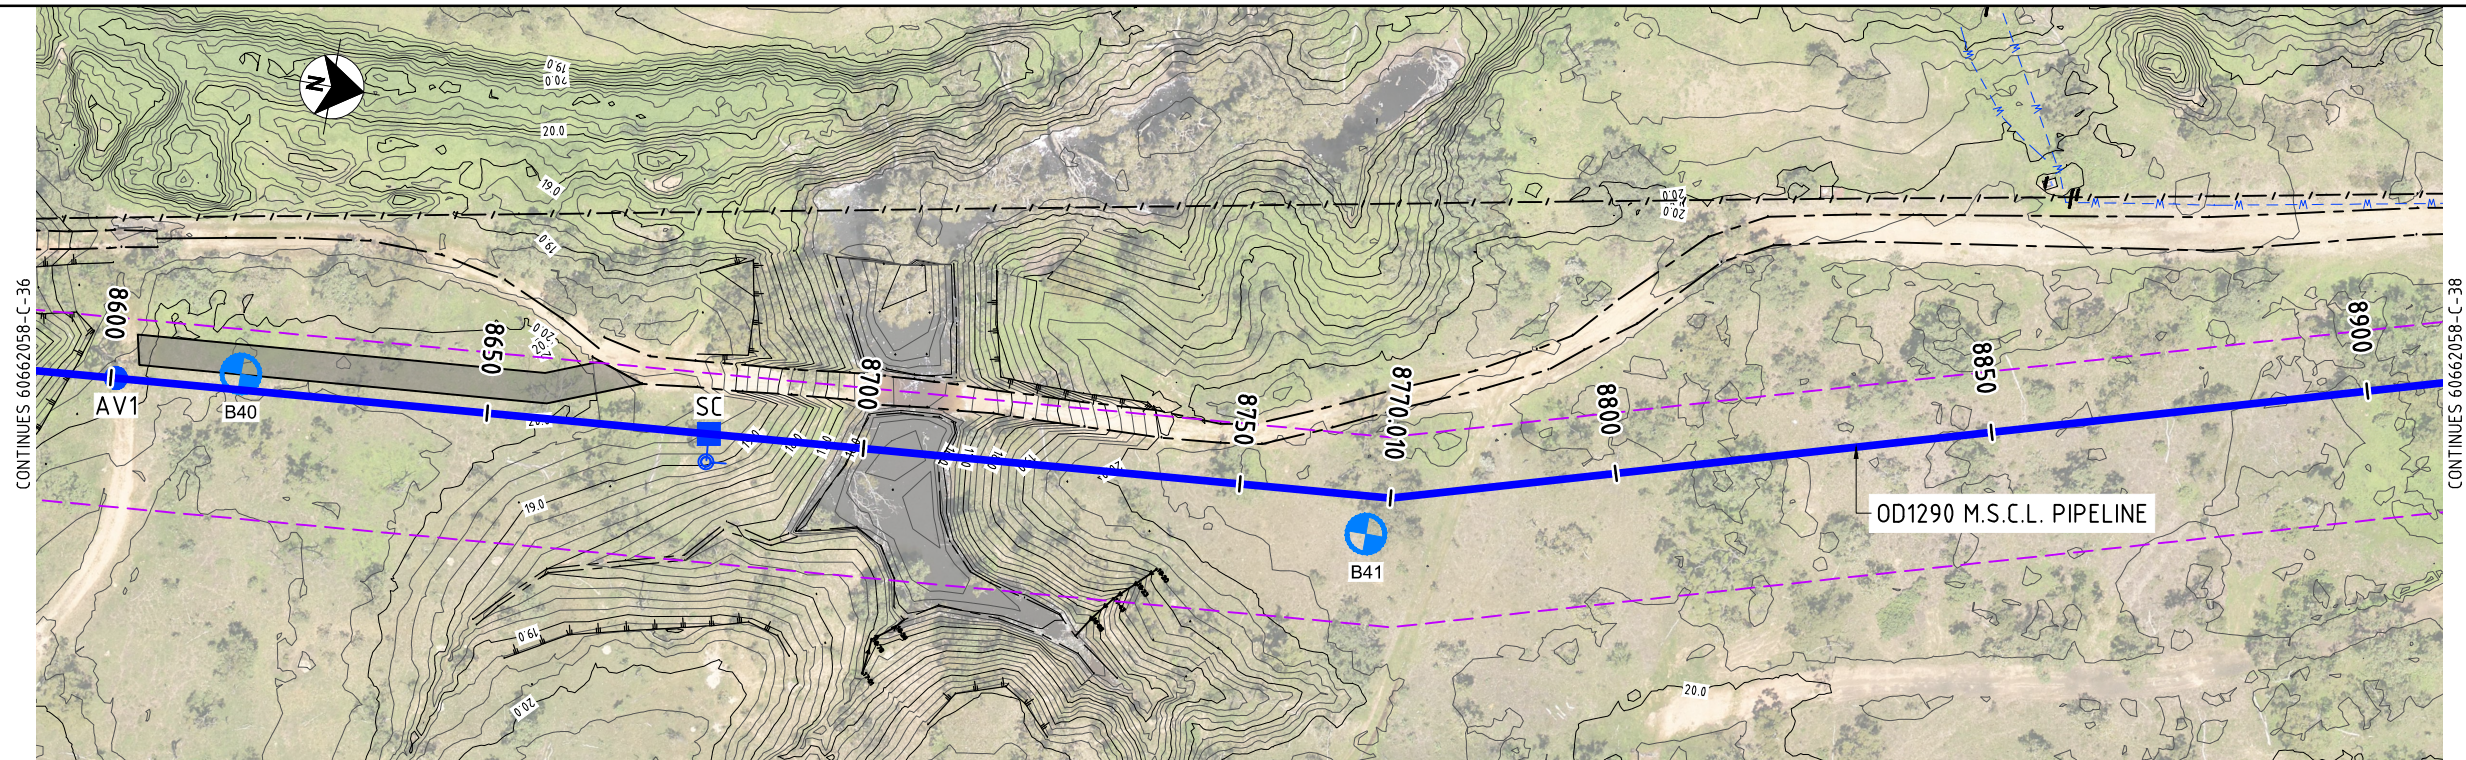

PLAN

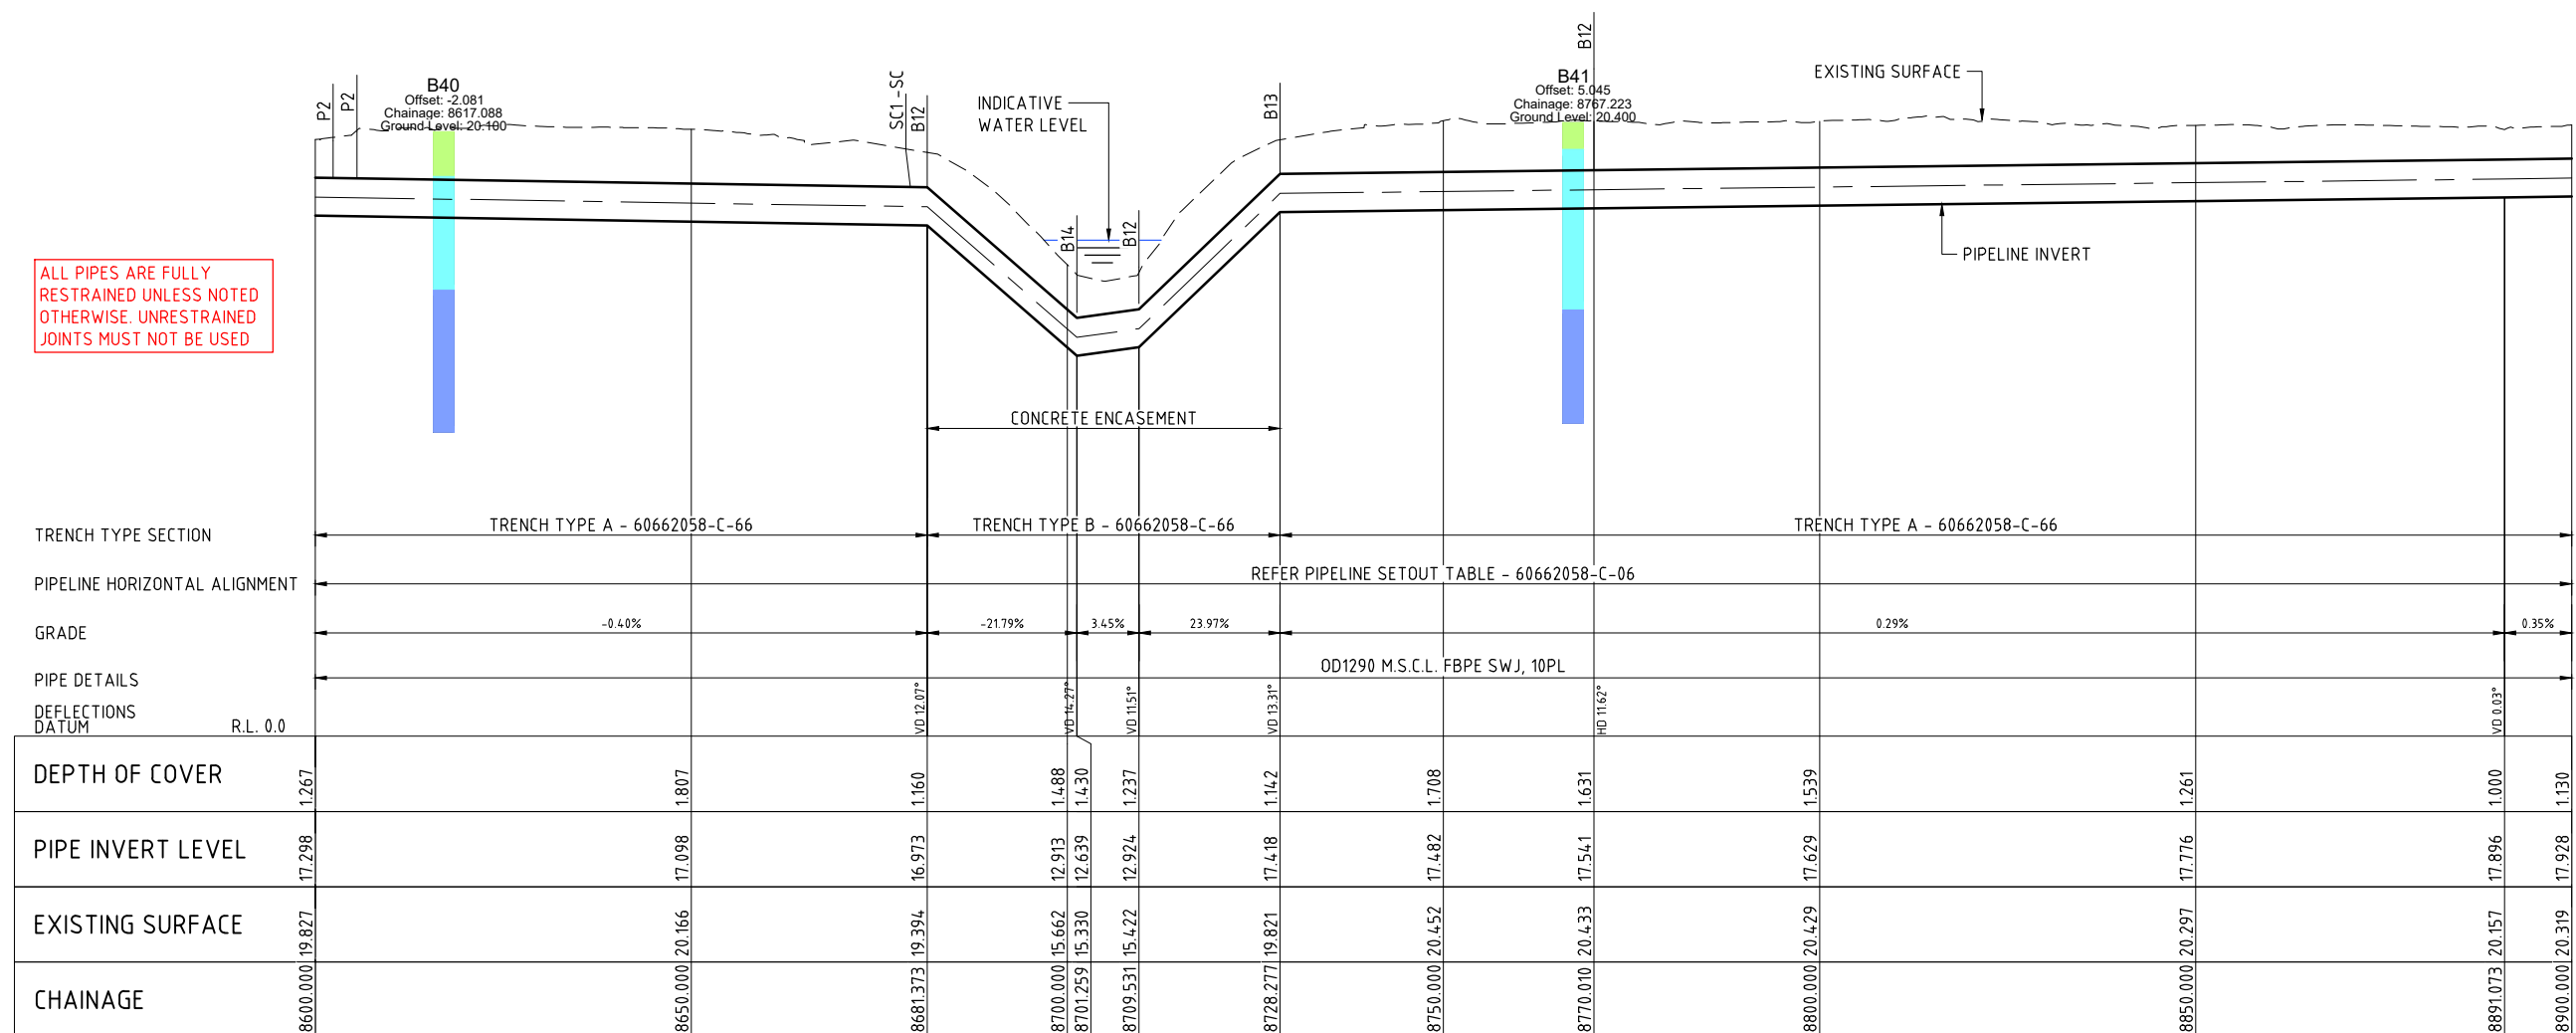


LONGITUDINAL SECTION

NOTES

1. REFER 60662058-C-03 AND C-04 FOR PIPELINE NOTES
2. REFER 60662058-C-05 FOR PIPELINE LEGENDS

CAD: REP-P-60662058-000_CAD_GIS-010_CAD-010_SHEETS-60662058-C-37.DWG

REVISIONS				
No.	BY	DATE	DESCRIPTION	APPROVED
D	PSA	19.11.21	ISSUED FOR TENDER	
C	PSA	20.10.21	90% DESIGN	
B	PSA	17.09.21	PIPELINE SUPPLY TENDER	
A	PSA	24.08.21	50% SUBMISSION	

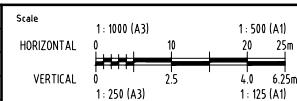

THE SIGNING OF THIS TITLE BLOCK CONFIRMS THE DESIGN AND DRAFTING OF THIS PROJECT HAVE BEEN PREPARED AND CHECKED IN ACCORDANCE WITH THE AECOM QUALITY ASSURANCE SYSTEM TO ISO 9001-2000

DESIGNED

CHECKED

APPROVED

DATE

NOT FOR CONSTRUCTION

AECOM

AECOM Australia Pty Ltd A.B.N. 20 093 846 925



ROSS RIVER DAM TO DOUGLAS WTP PIPELINE


PLAN AND LONGITUDINAL SECTION

SHEET 30


Status TENDER

Dwg No. 60662058-C-37

Rev. D

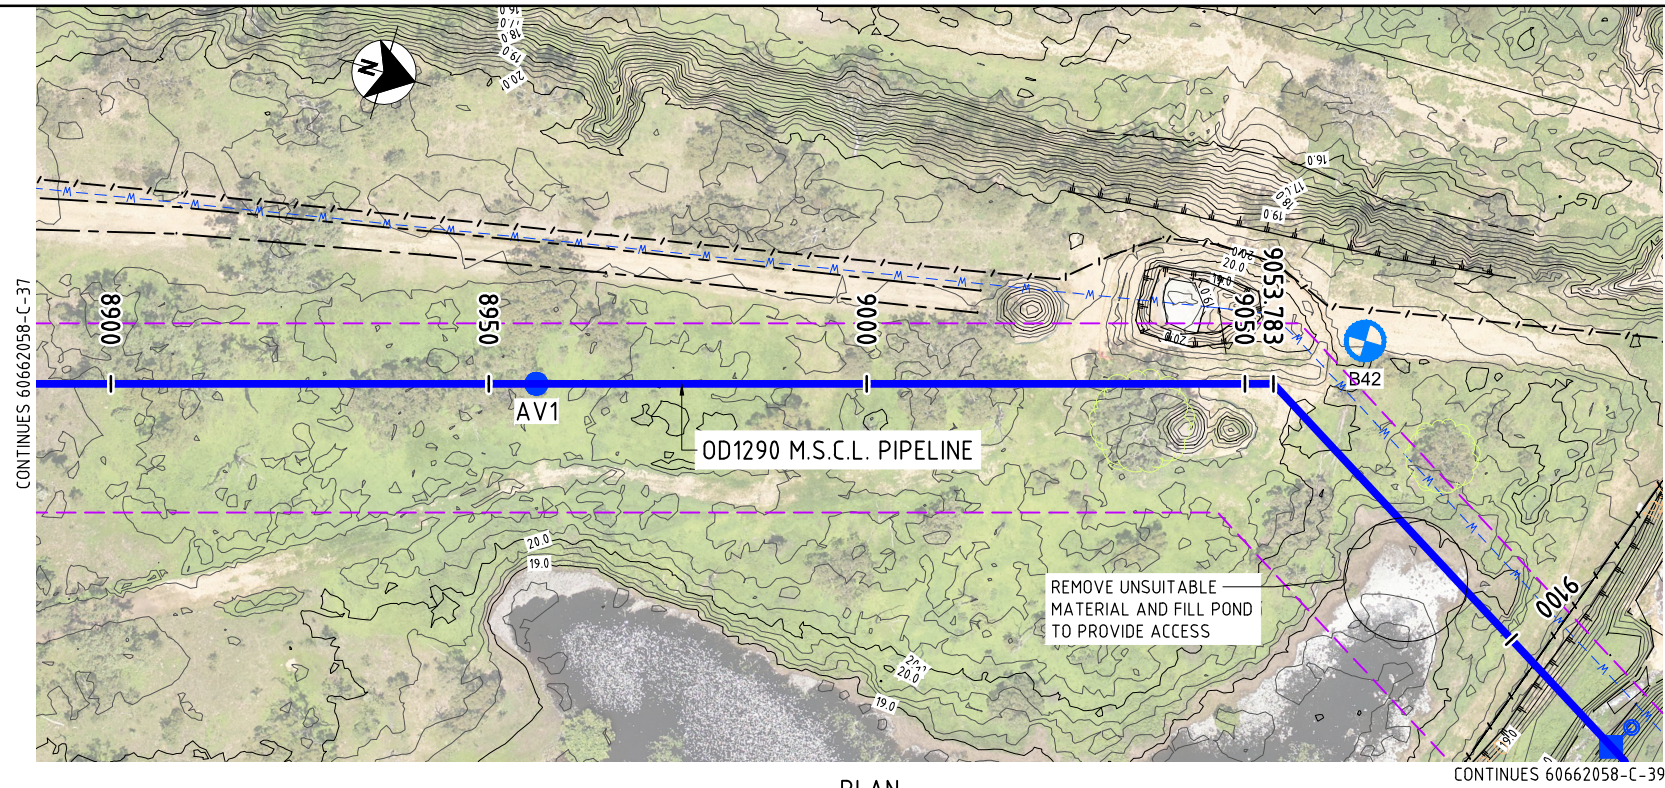

PLAN

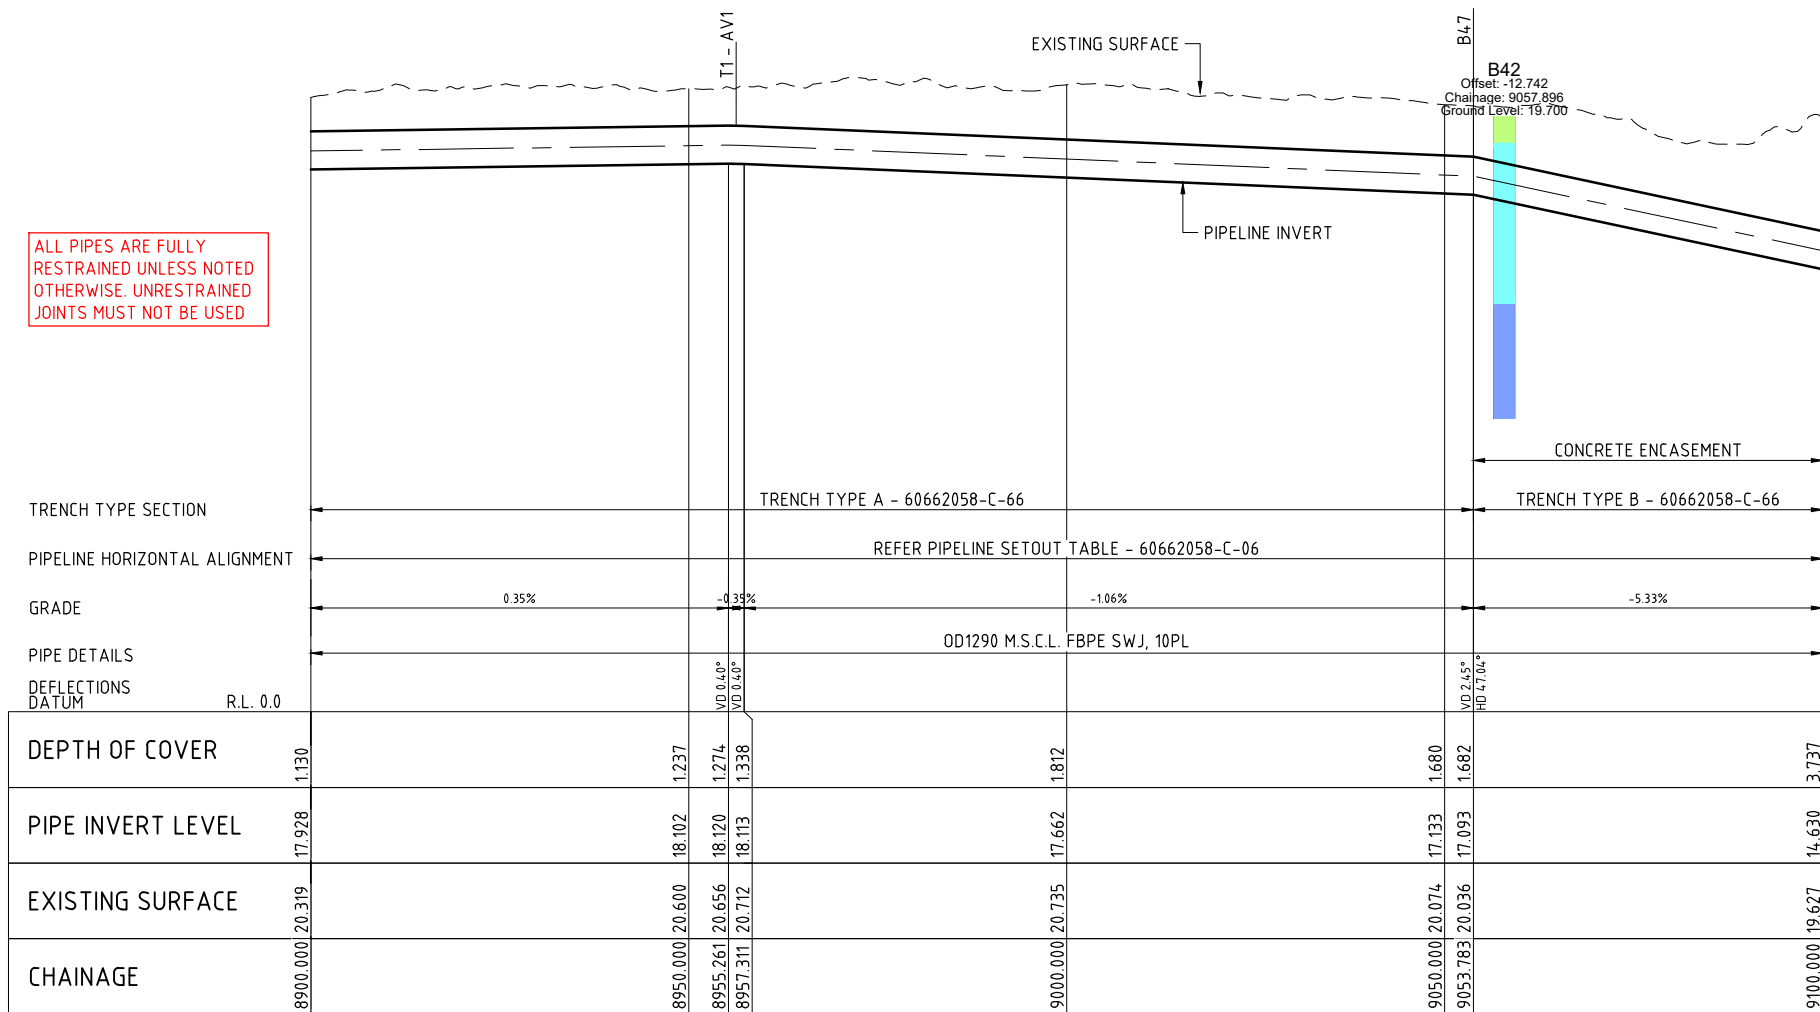

LONGITUDINAL SECTION


ALL PIPES ARE FULLY RESTRAINED UNLESS NOTED OTHERWISE. UNRESTRAINED JOINTS MUST NOT BE USED

NOTES

1. REFER 60662058-C-03 AND C-04 FOR PIPELINE NOTES
2. REFER 60662058-C-05 FOR PIPELINE LEGENDS

CAD: REP-1460X10662058-000_CAD_GIS-100_CAD-100_SHEETS-60662058-C-38.DWG

This drawing is confidential and shall only be used for the purposes of this project.				
REVISIONS				
No.	BY	DATE	DESCRIPTION	APPROVED
D	PSA	19.11.21	ISSUED FOR TENDER	
C	PSA	20.10.21	90% DESIGN	
B	PSA	17.09.21	PIPELINE SUPPLY TENDER	
A	PSA	24.08.21	50% SUBMISSION	

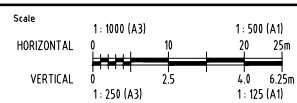

DESIGNED		CHECKED	
APPROVED		DATE	

NOT FOR CONSTRUCTION

AECOM

AECOM Australia Pty Ltd A.B.N. 20 093 846 925




ROSS RIVER DAM TO DOUGLAS WTP PIPELINE

PLAN AND LONGITUDINAL SECTION
SHEET 31


Status TENDER

Dwg No. 60662058-C-38

Rev. D

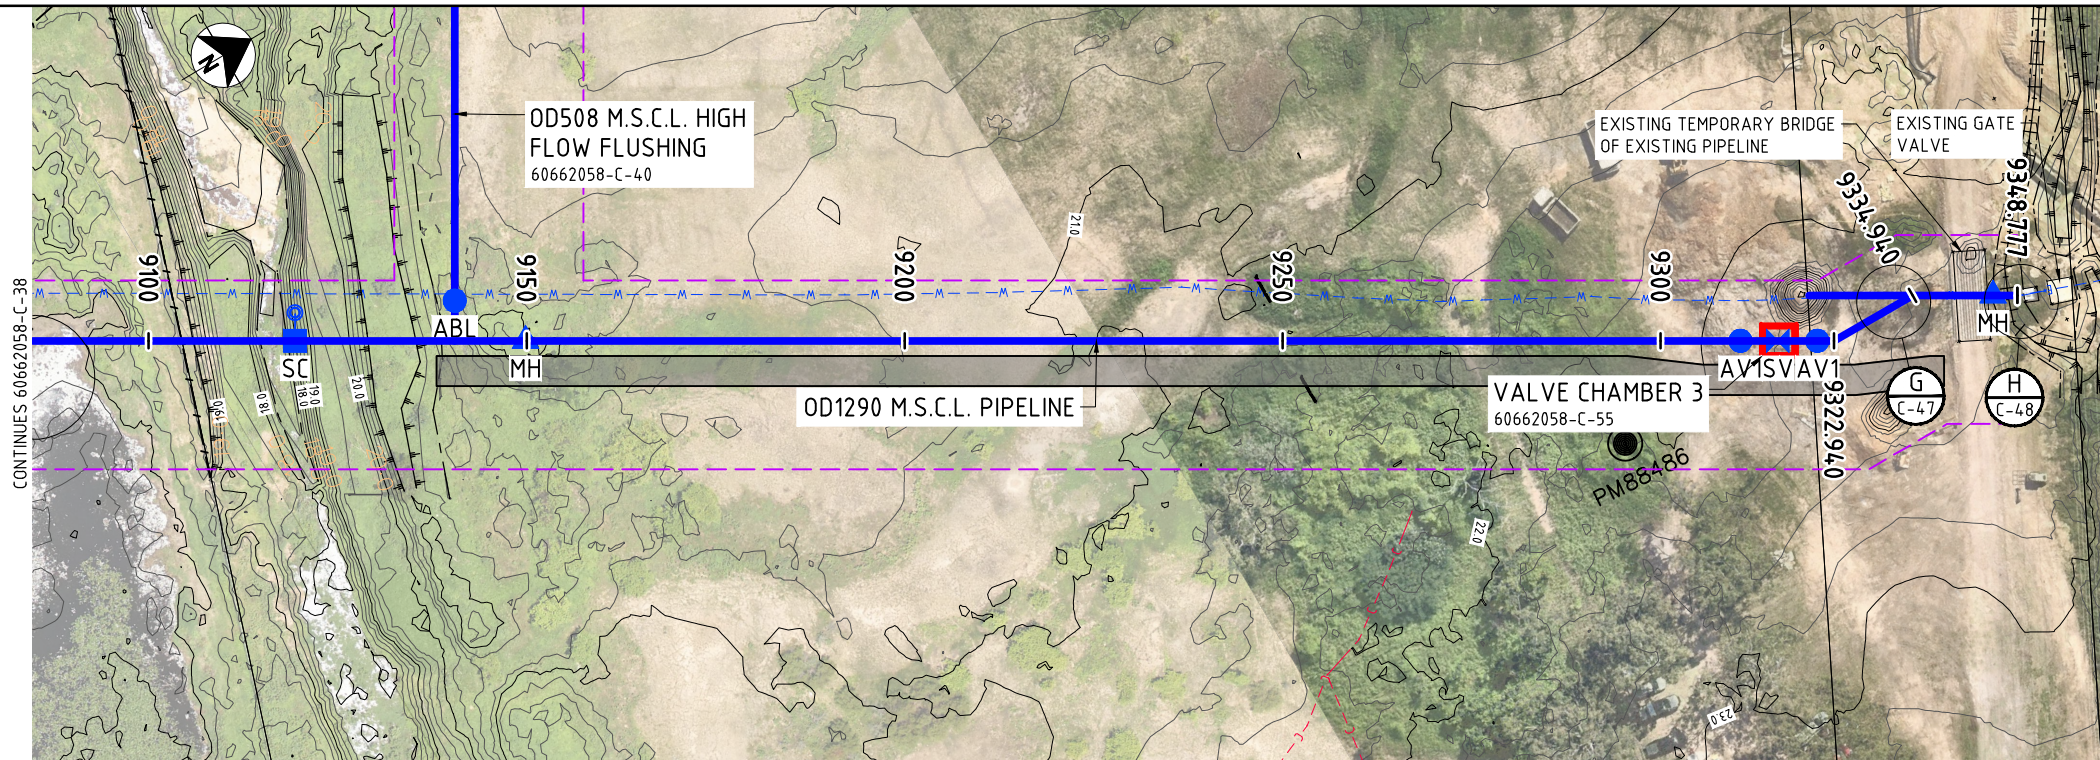

PLAN

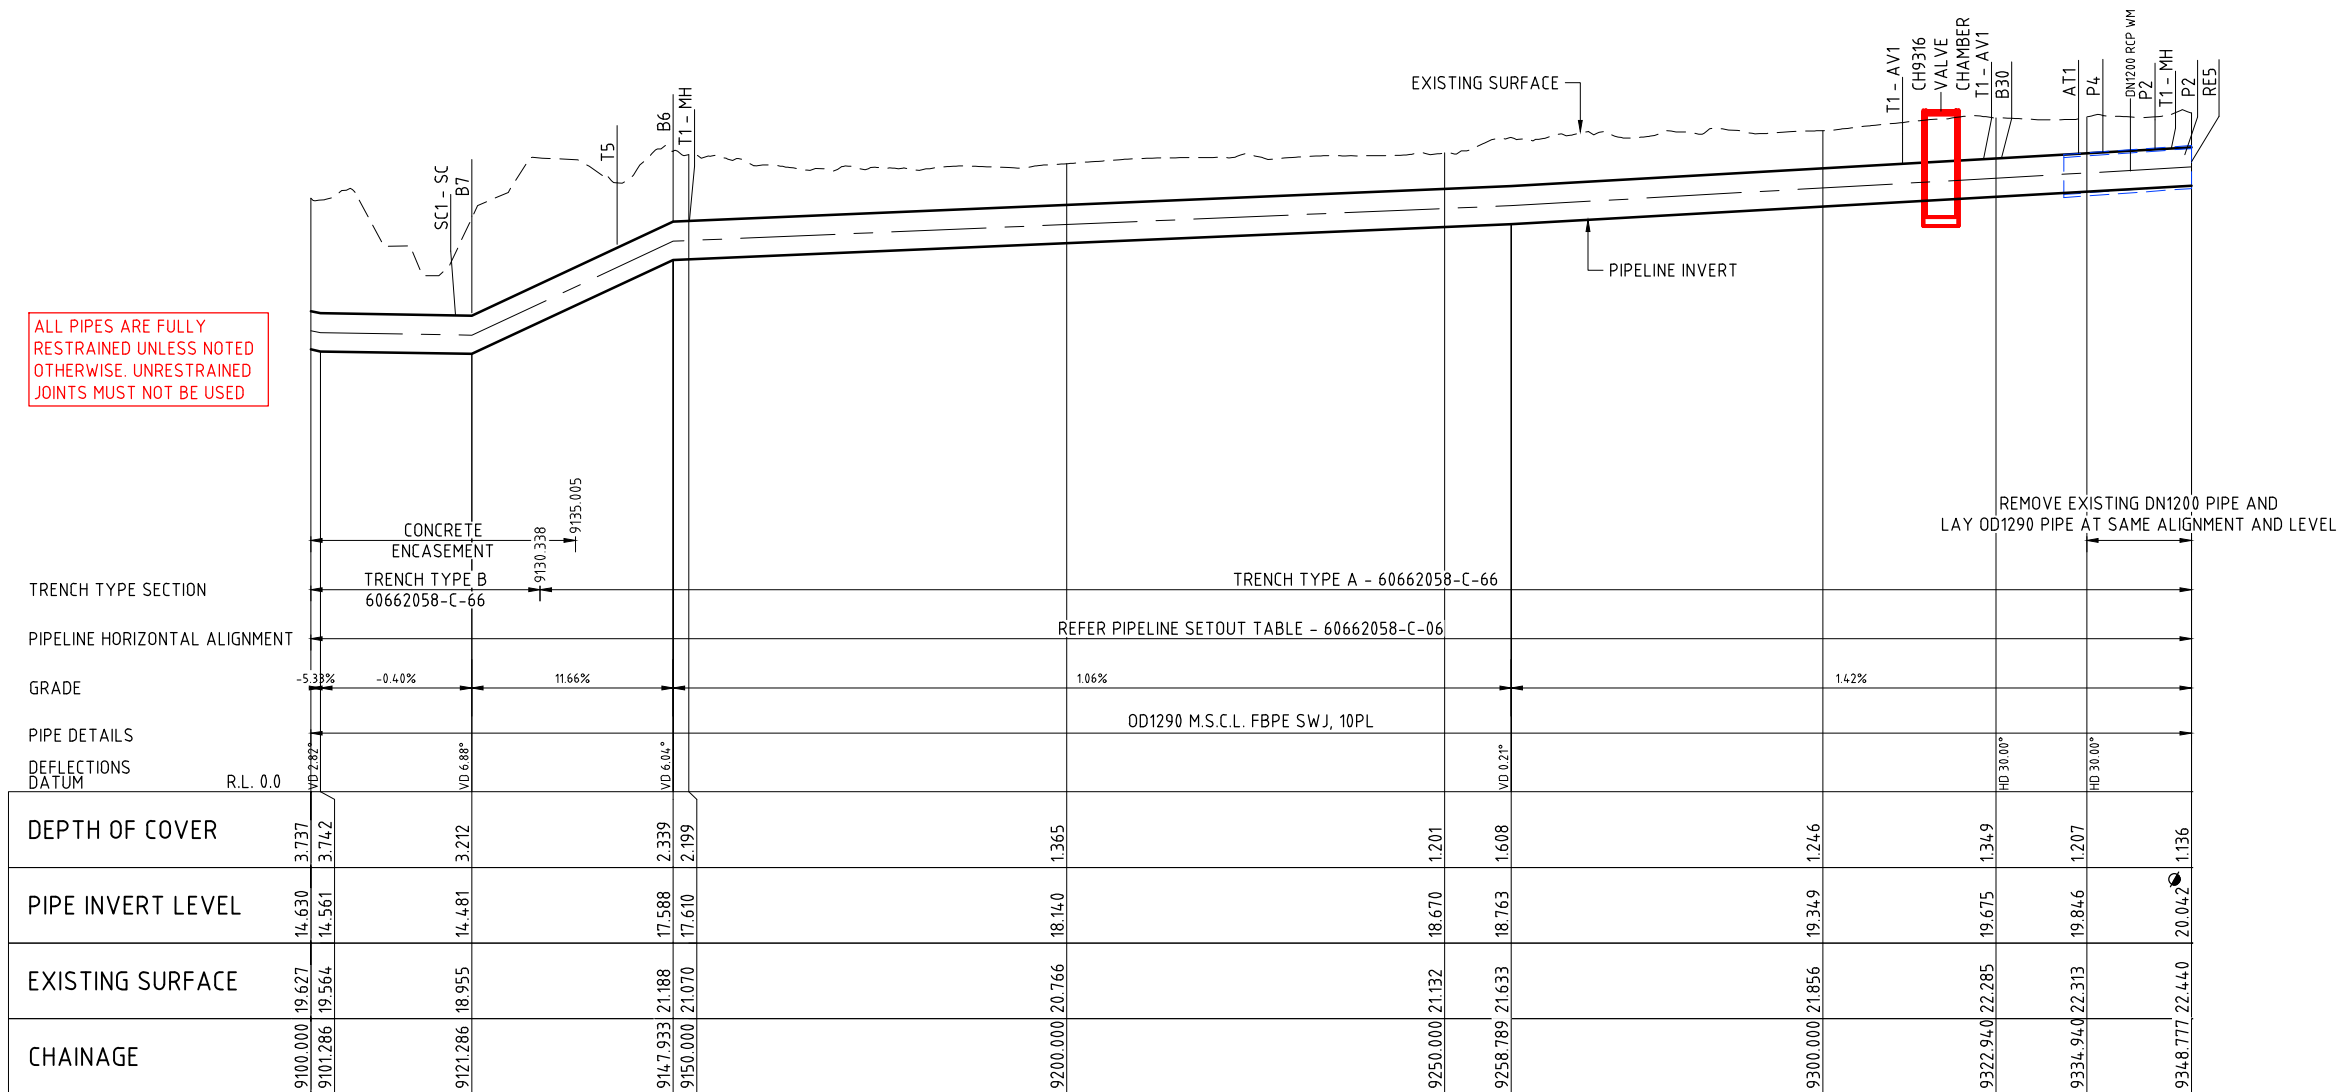


LONGITUDINAL SECTION

NOTES

1. REFER 60662058-C-03 AND C-04 FOR PIPELINE NOTES
2. REFER 60662058-C-05 FOR PIPELINE LEGENDS

CAD: REP-1466X16662058-000_CAD_GIS-100_CAD-100_SHEETS-60662058-C-39.DWG
LAST MODIFIED: 17/12/2021 10:49 AM

REVISIONS				
No.	BY	DATE	DESCRIPTION	APPROVED
D	PSA	19.11.21	ISSUED FOR TENDER	
C	PSA	20.10.21	90% DESIGN	
B	PSA	17.09.21	PIPELINE SUPPLY TENDER	
A	PSA	24.08.21	50% SUBMISSION	

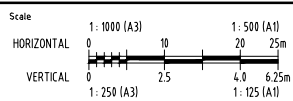

THE SIGNING OF THIS TITLE BLOCK CONFIRMS THE DESIGN AND DRAFTING OF THIS PROJECT HAVE BEEN PREPARED AND CHECKED IN ACCORDANCE WITH THE AECOM QUALITY ASSURANCE SYSTEM TO ISO 9001-2000

DESIGNED: [] CHECKED: []

APPROVED: [] DATE: []

NOT FOR CONSTRUCTION

AECOM

AECOM Australia Pty Ltd A.B.N. 20 093 846 925



ROSS RIVER DAM TO DOUGLAS WTP PIPELINE
PLAN AND LONGITUDINAL SECTION
SHEET 32

Status TENDER

Org No. 60662058-C-39

Rev. D