City of Townsville

ROCKPOOL REDEVELOPMENT

30% Design Report

place design group. + LIQUID BLU

In collaboration with Aquatic One, Bligh Tanner, STP Consultants, Tonkin + Taylor and CMW Geosciences

November 2026

TOWNSVILLE

MASTERPLAN

place design group.

LIQUID BLU

LEGEND


1. Main Arrival Plaza
2. Children's Play
3. Family Rockpool
4. Open Relaxation Lawn
5. Reception, Amenities and Viewing Terrace
6. Beach
7. Rockpools Pavilion
8. Cafe / Bar
9. Amenities
10. Events Green Space
11. Car Parking
12. Fishing Pier (existing)
13. Super playground (optional)



PERSPECTIVE 01

place design group.


LIQUID BLU

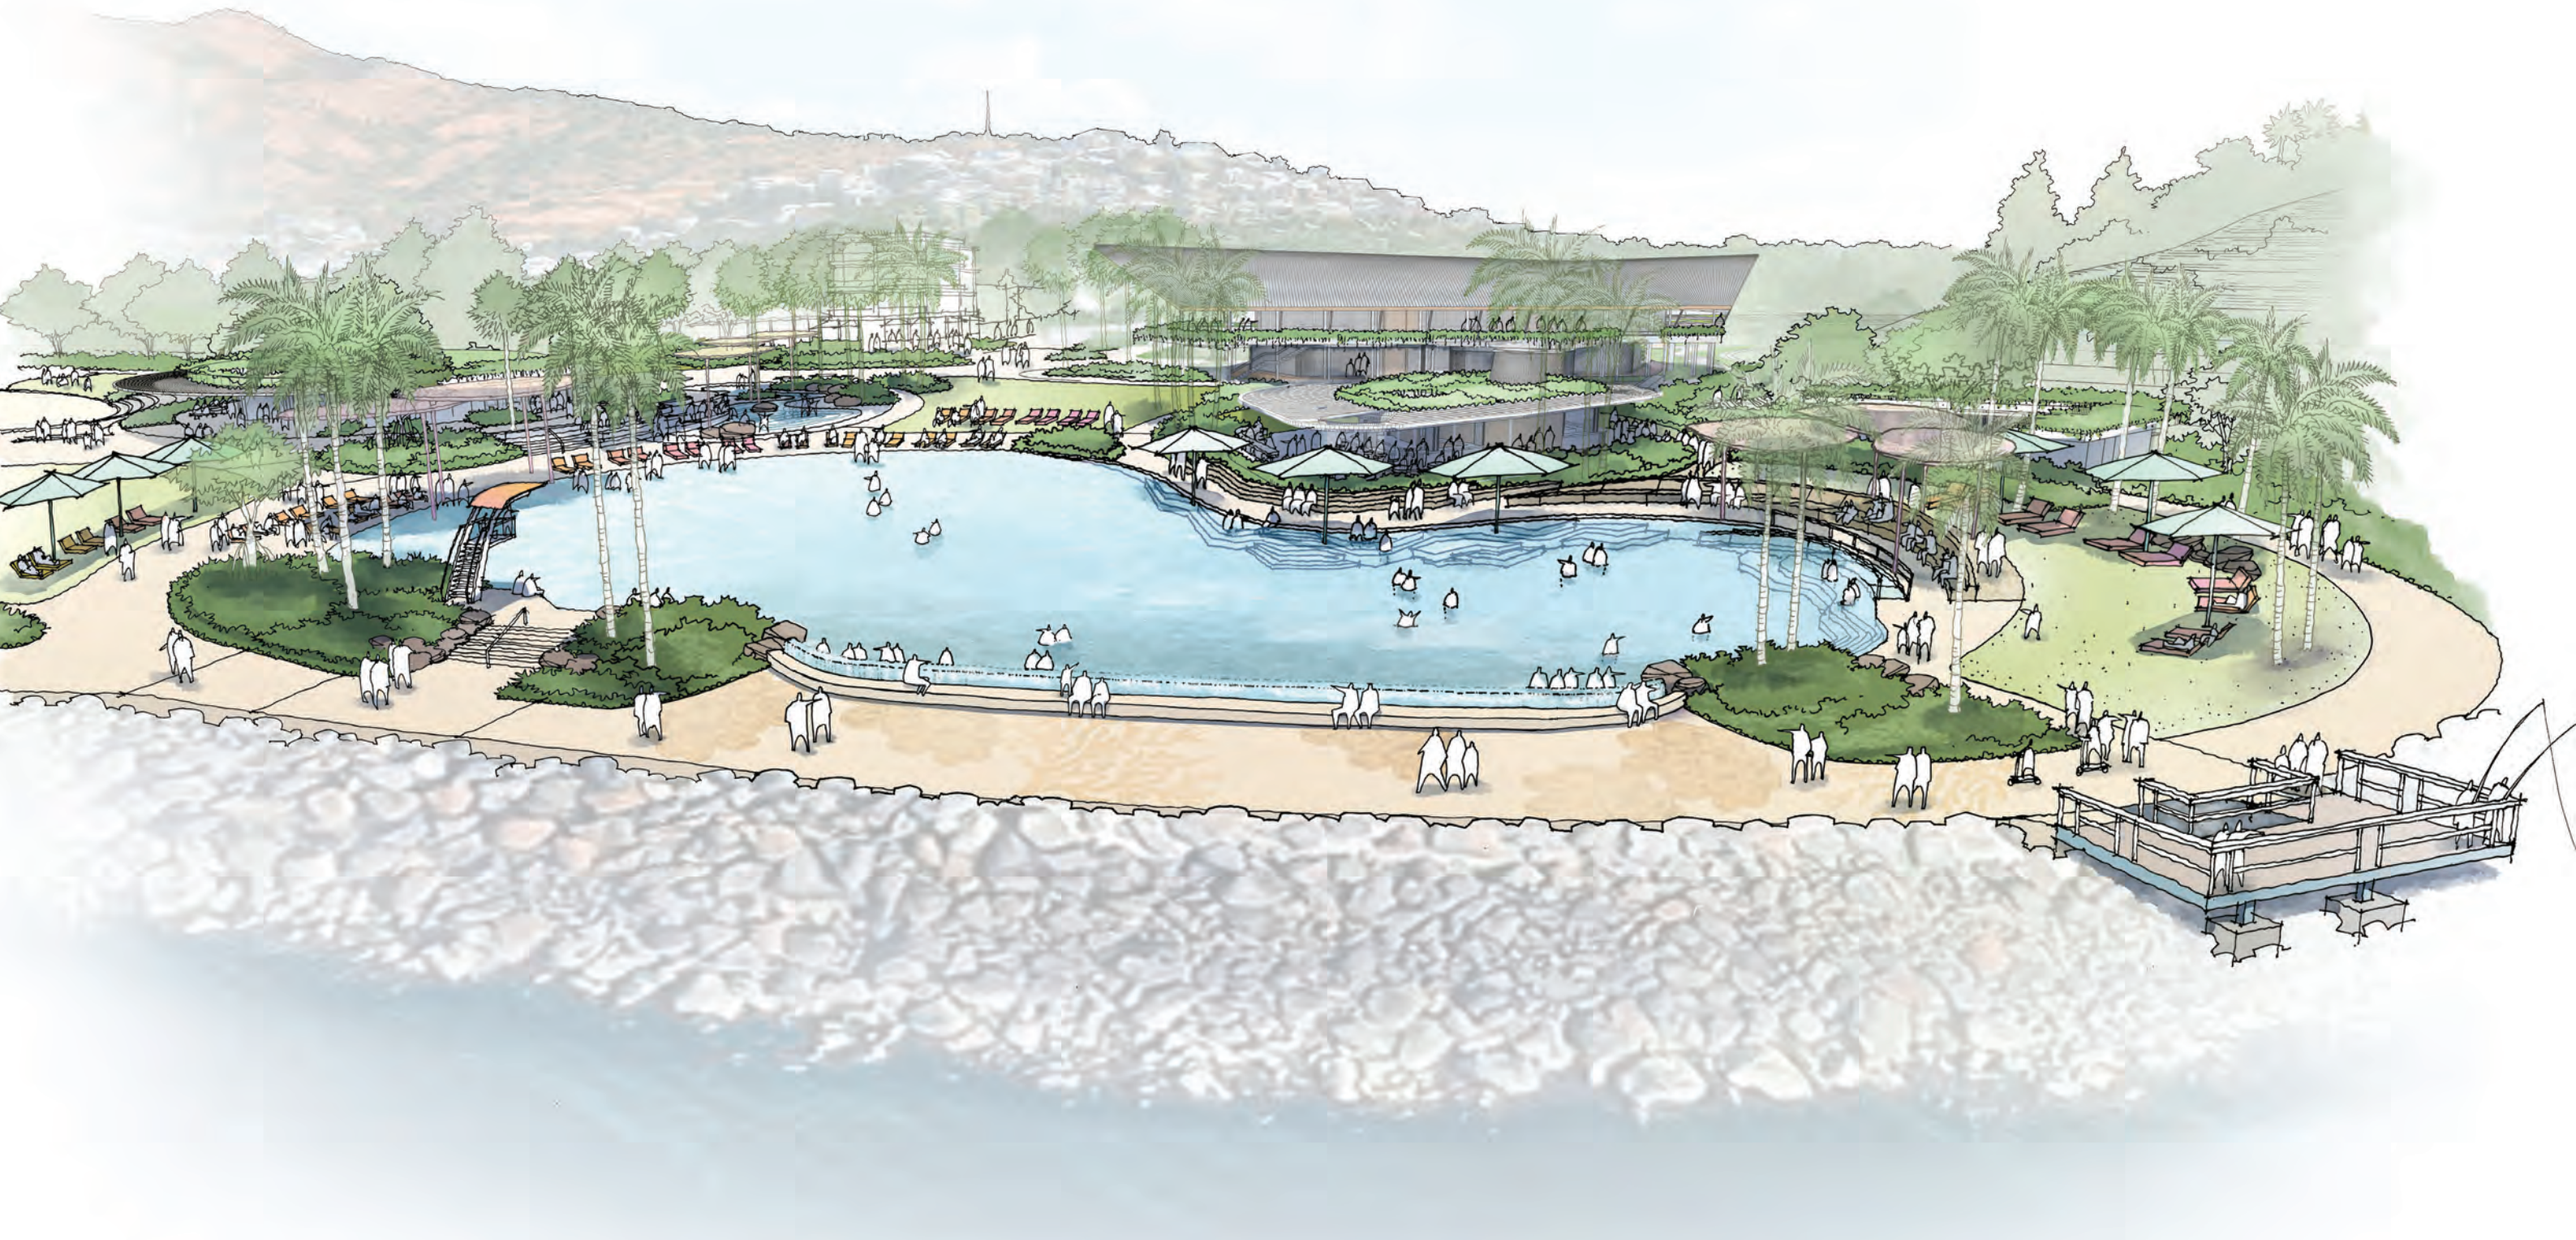

PERSPECTIVE 02

place design group.


LIQUID BLU

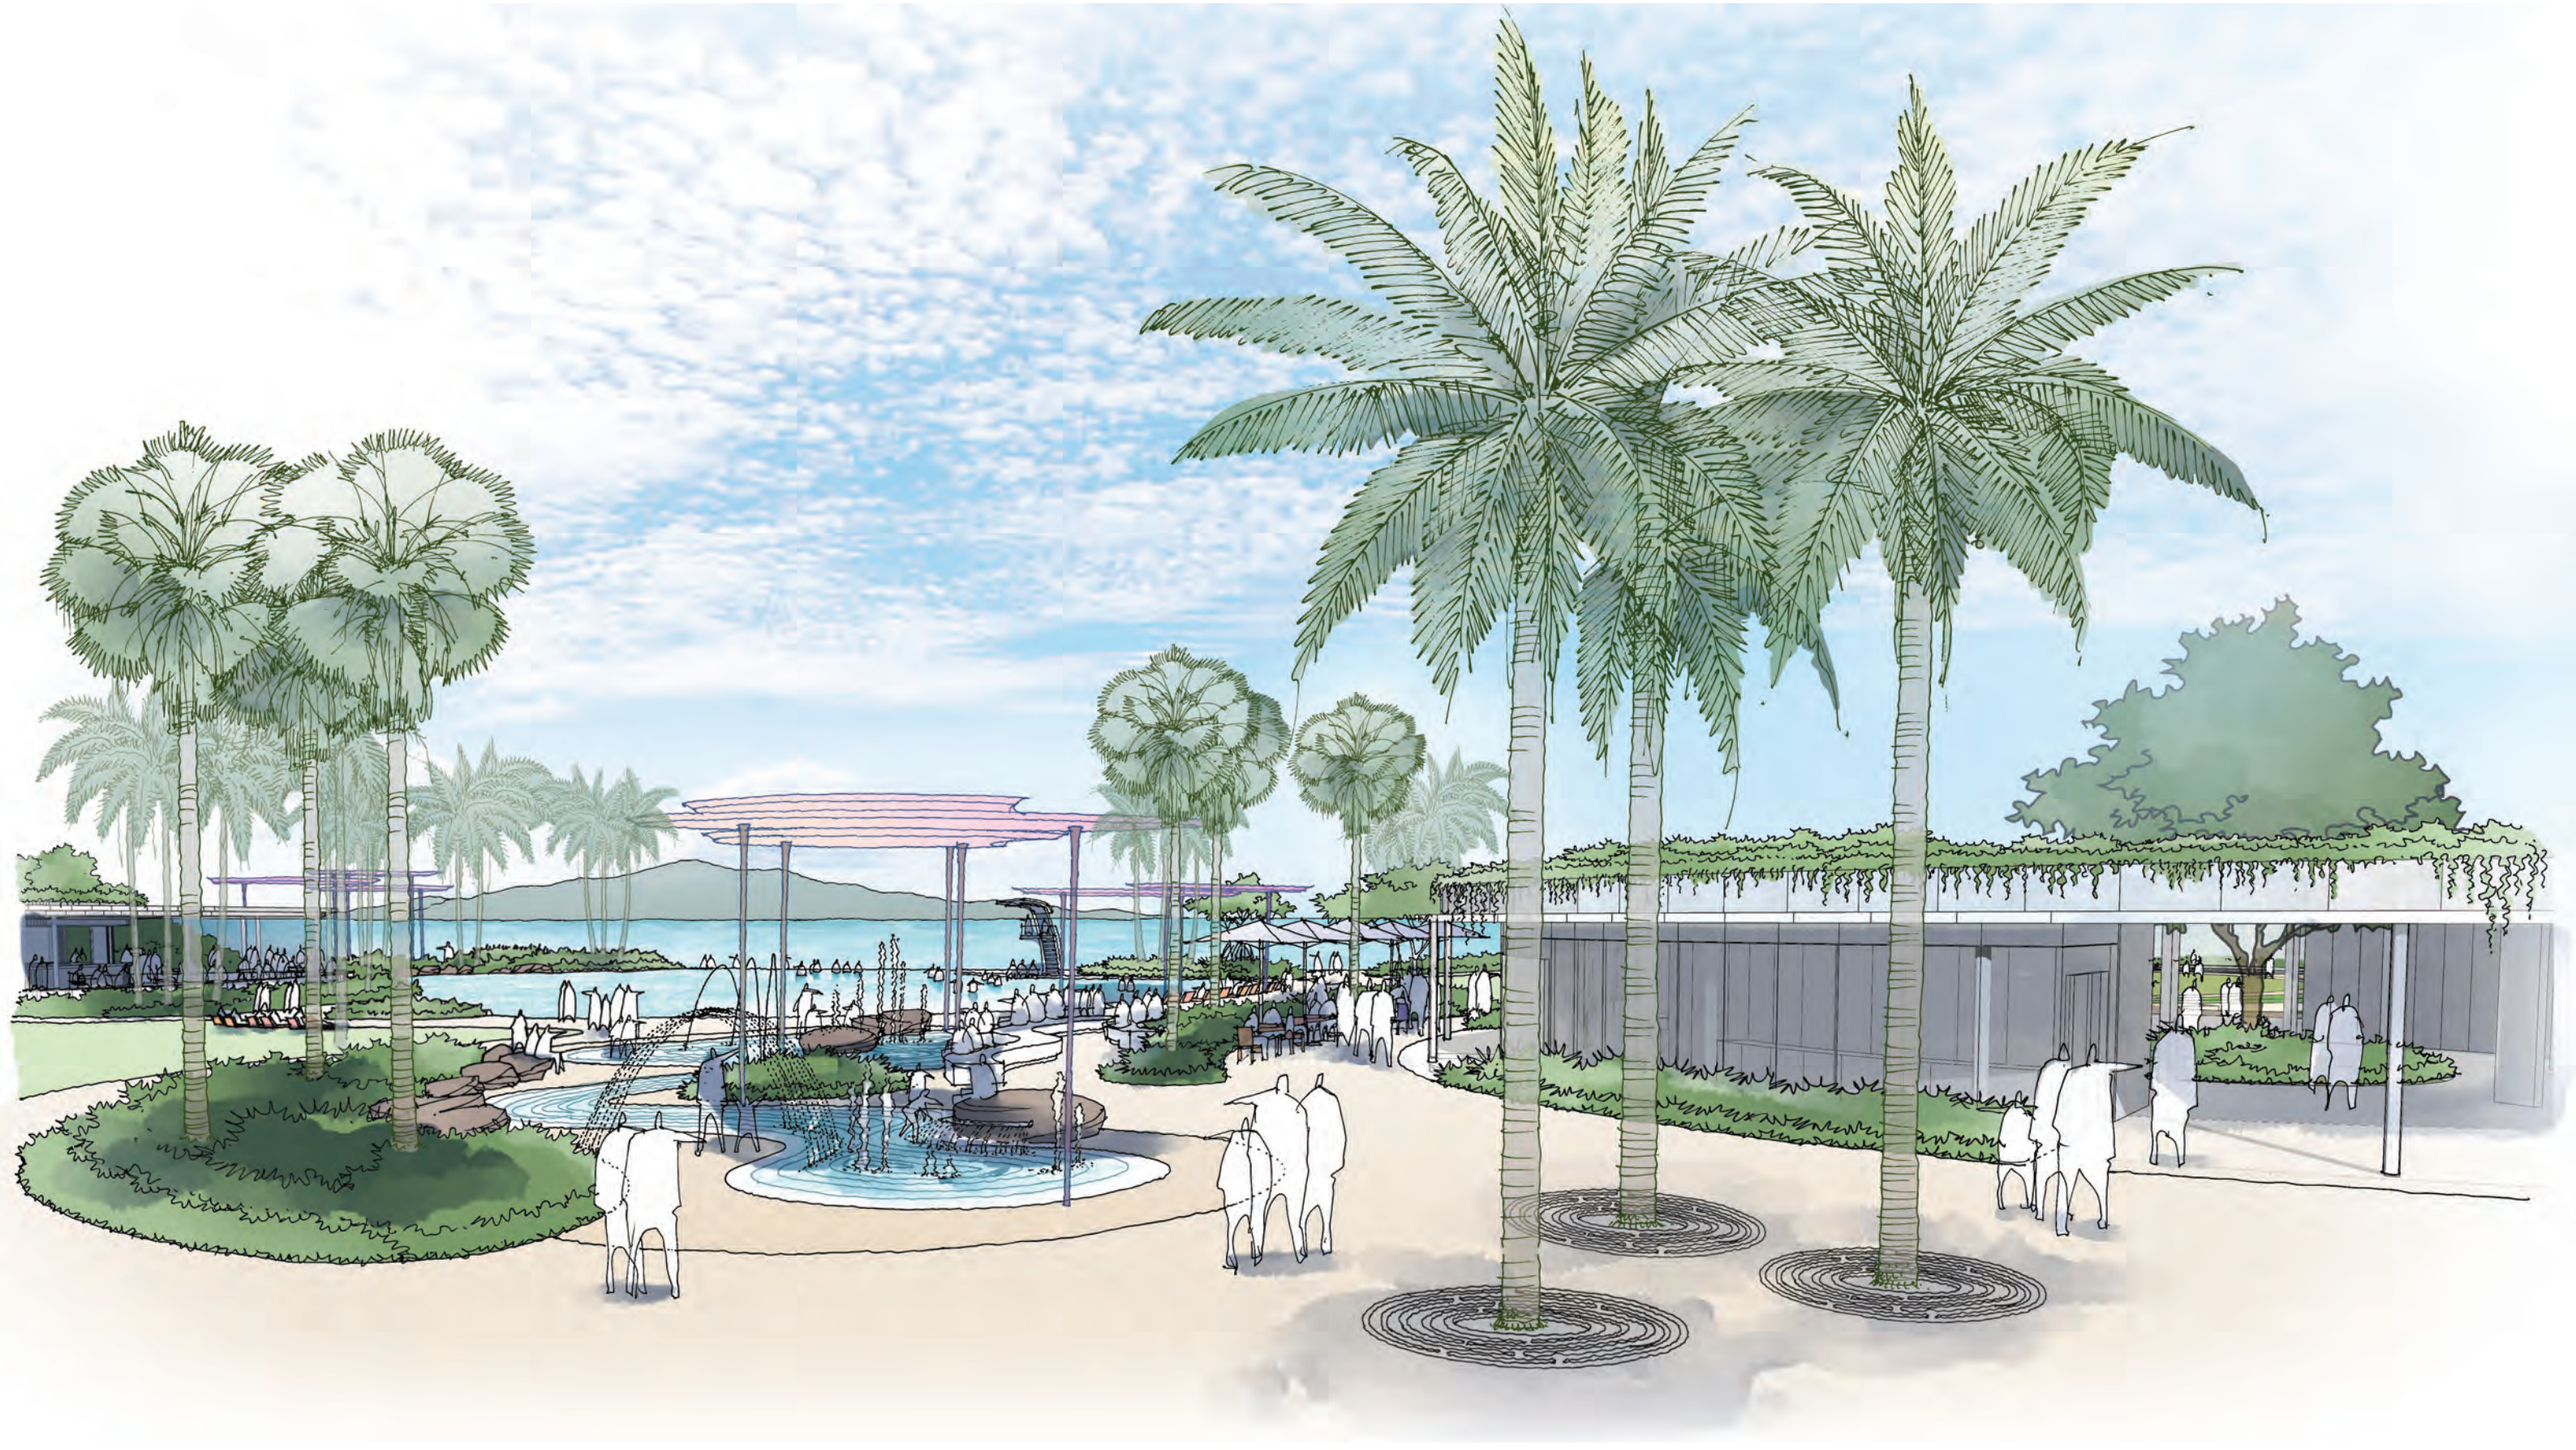

PERSPECTIVE 03

place design group.

LIQUID BLU

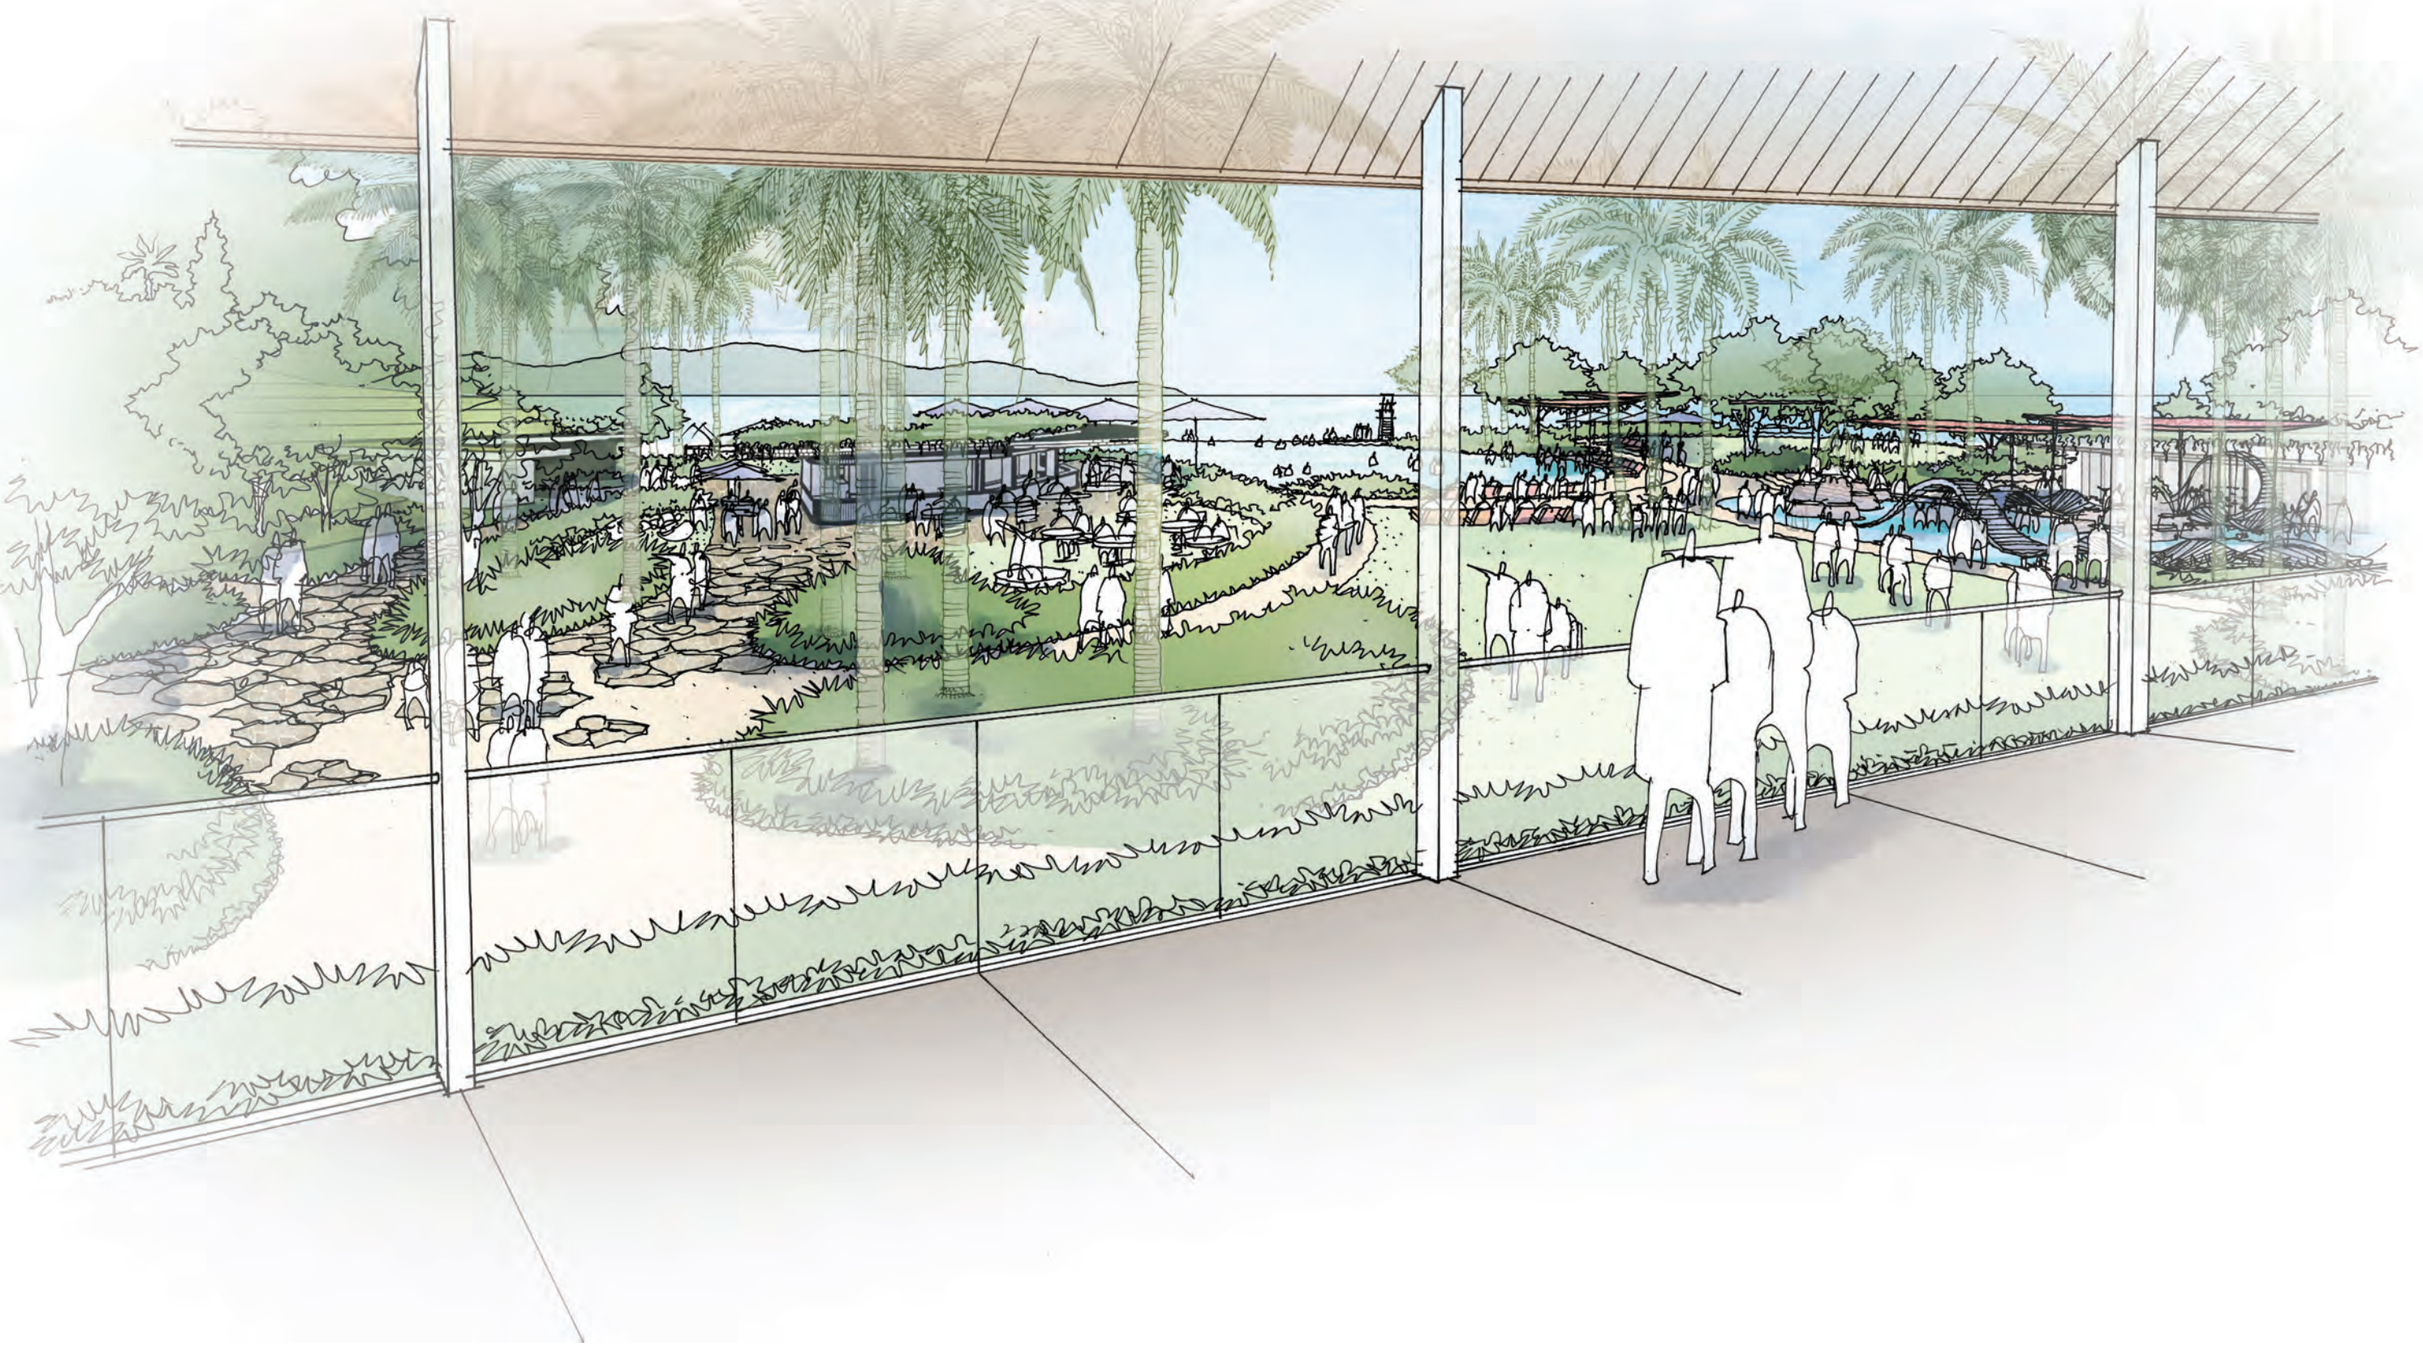

POOL AND PLAY

place design group.

LIQUID BLU



LEGEND

1 Family Rockpool

a. Shallow rock pools and terraces for casual sitting
b. Shade over seating ledges
c. Beach entry
d. DDA access Ramp
e. Shades
f. Infinity Edge to ocean view
g. Life Guard Tower
h. Relaxation lawn looking out the Rockpool

2 Children's Splash Play

a. Zero depth wet play with water fountains
b. Terraced seats
c. Boulder seating
d. Shades over wet play

N 0 10 20 30M/ 1:500@A3

ROCKPOOL HEADLAND

place design group.

LIQUID BLU



LEGEND

1. Arrival Plaza
2. Visual traffic calming to pedestrian crossing
3. SLSC / Amenities
4. Terraced seat and stair access to beach
5. Shower
6. Bicycle parking
7. Beach side lawn seating area
8. Recreation path around the Rockpool
9. Barbeque and seating with The Strand and ocean view
10. Elevated deck over seating area with 360° view
11. Relaxation lawn looking out the Rockpool
12. Seating looking out the beach

N 0 10 20 30M/ 1:500@A3

ROCKPOOL HUB

place design group.

LIQUID BLU



LEGEND

1. Retail
2. Pump and amenities
3. Lobby for Level 1 Restaurant, Bar and Function Space
4. Surf Life Saving Club Administration
5. Jezzine Barracks Upgraded Access Path
6. Outlook bar
7. Cafe events lawn
8. Existing Jezzine Signage relocated
9. New Rockpool Signage
10. Café Bar
11. Café Terrace
12. Promenade
13. Amenities
14. Events green spaace
15. Vehicular service access
16. Lay-by

N 0 10 20 30M/ 1:500@A3