


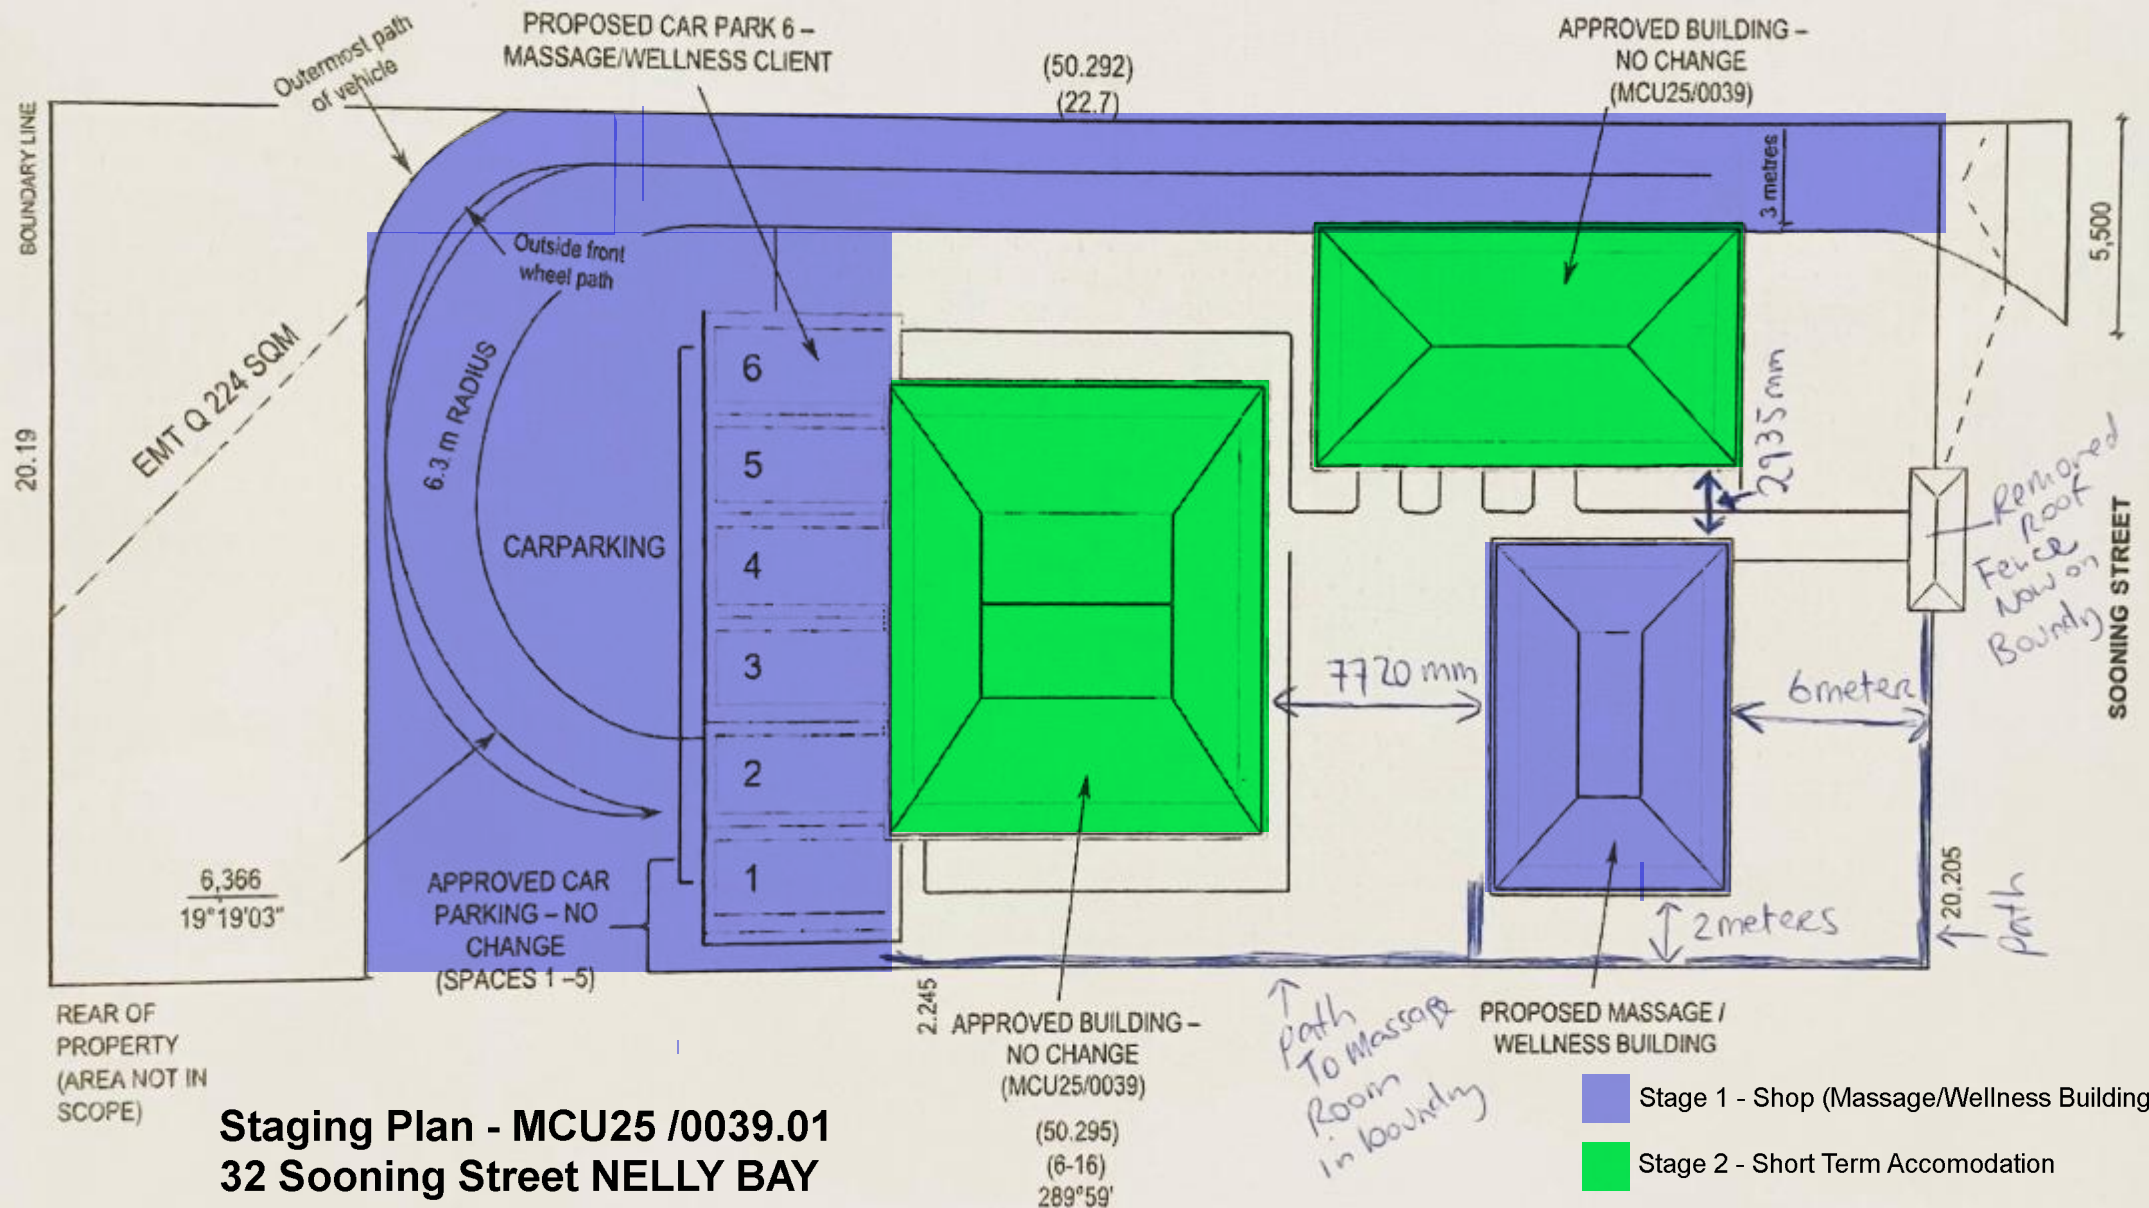

Staging Plan - MCU25 /0039.01 32 Sooning Street NELLY BAY