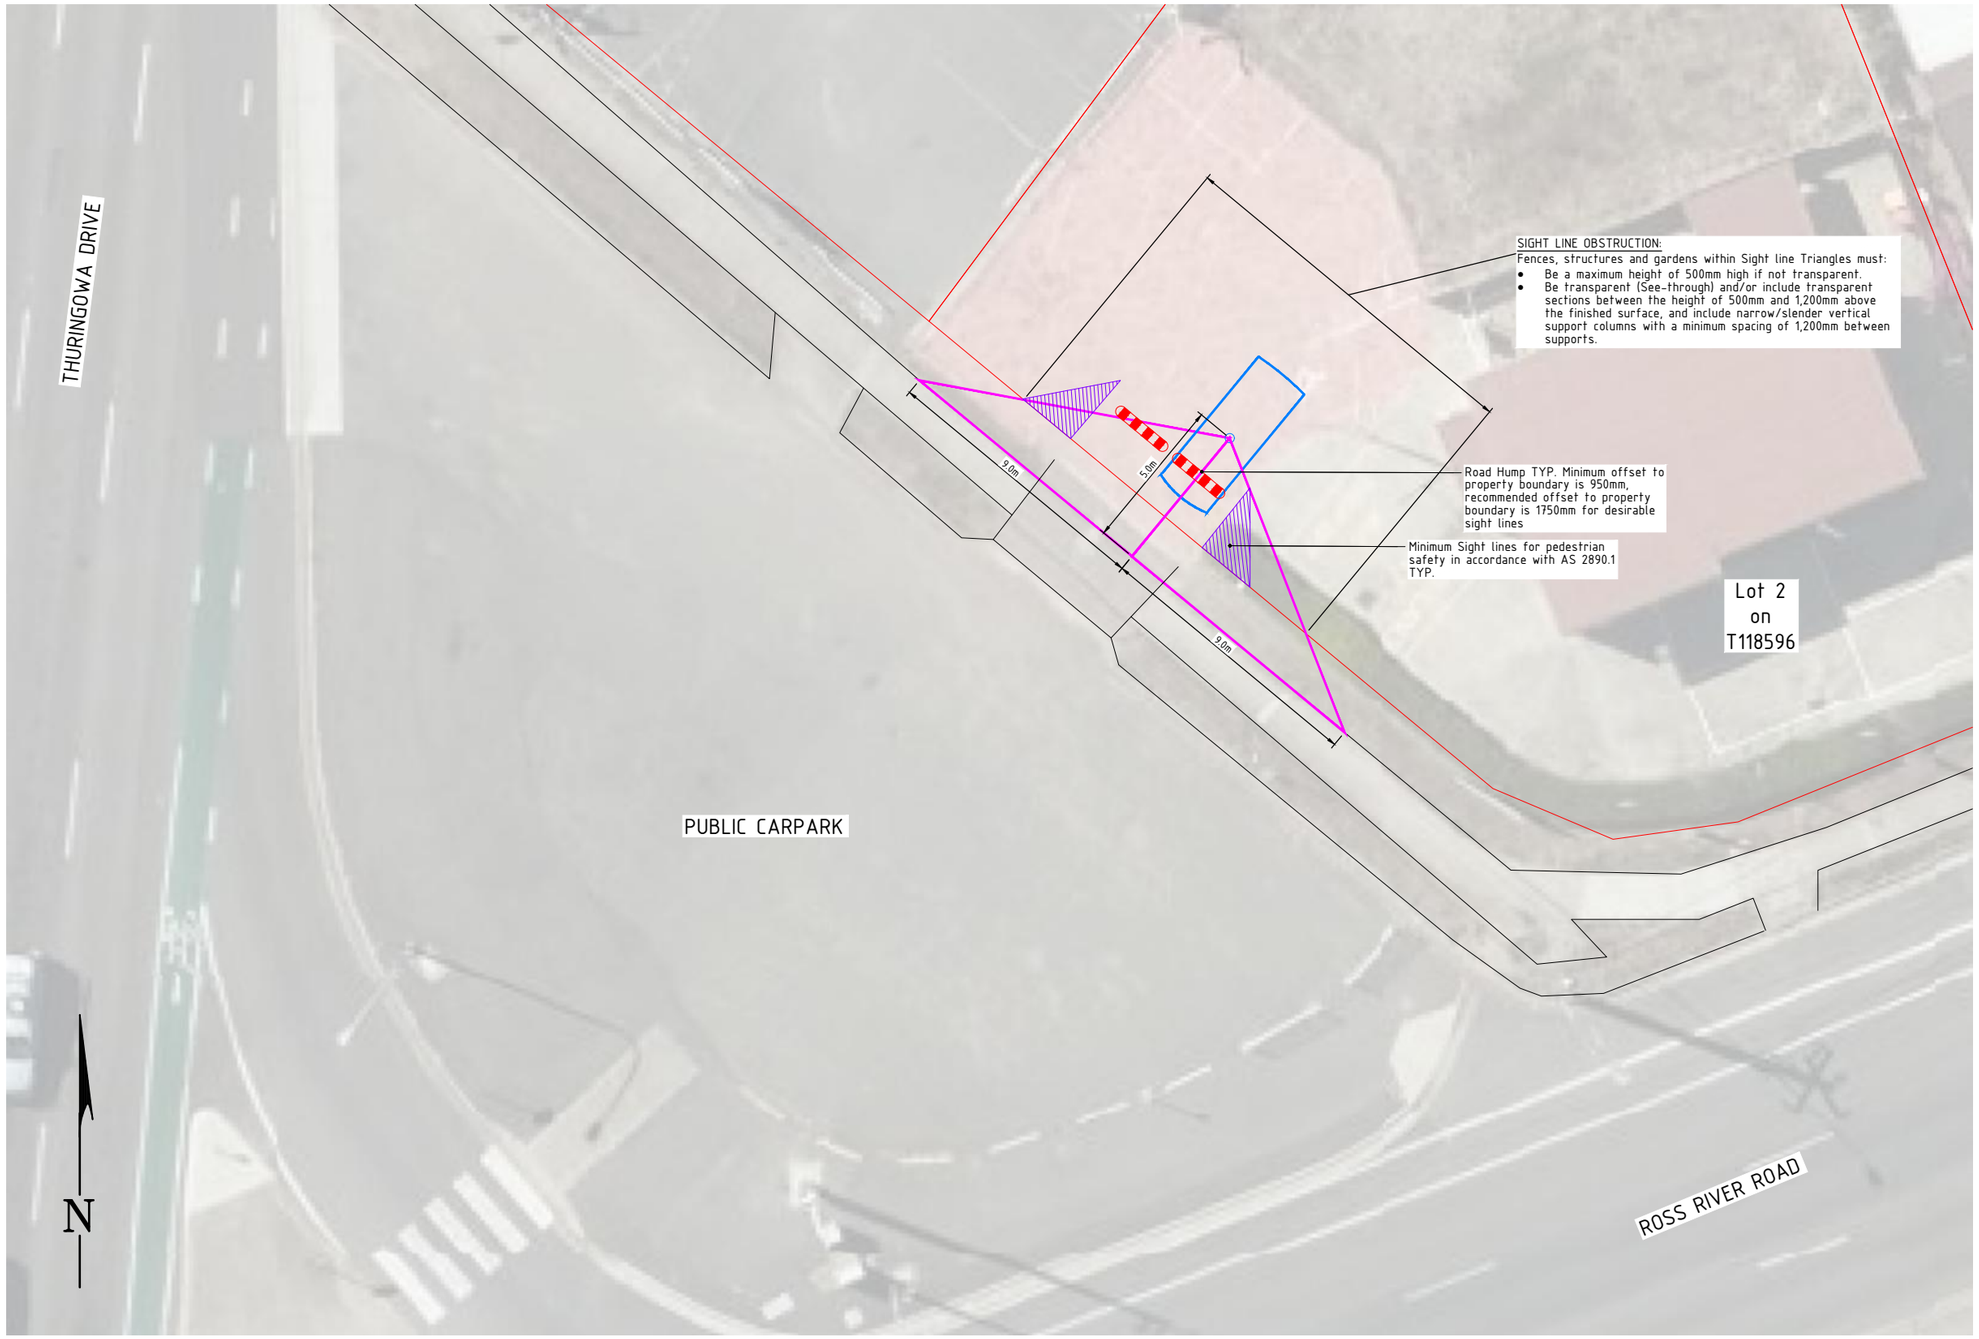


LAYOUT PLAN

0° NORTHERN CONSULTING engineers
Civil | Structural | Forensic
Traffic | Flood Modelling
TOWNSVILLE | SUNSHINE COAST
T: +617 4725 5550 | T: +617 5327 2660
BRISBANE | NEW ZEALAND
| T: +649 242 0805
E: mail@nceng.com.au W: www.nceng.com.au

NQC0225-SK01-A
SIGHT TRIANGLES
Sale 1:100 @ A3 12/08/2026