



1:50

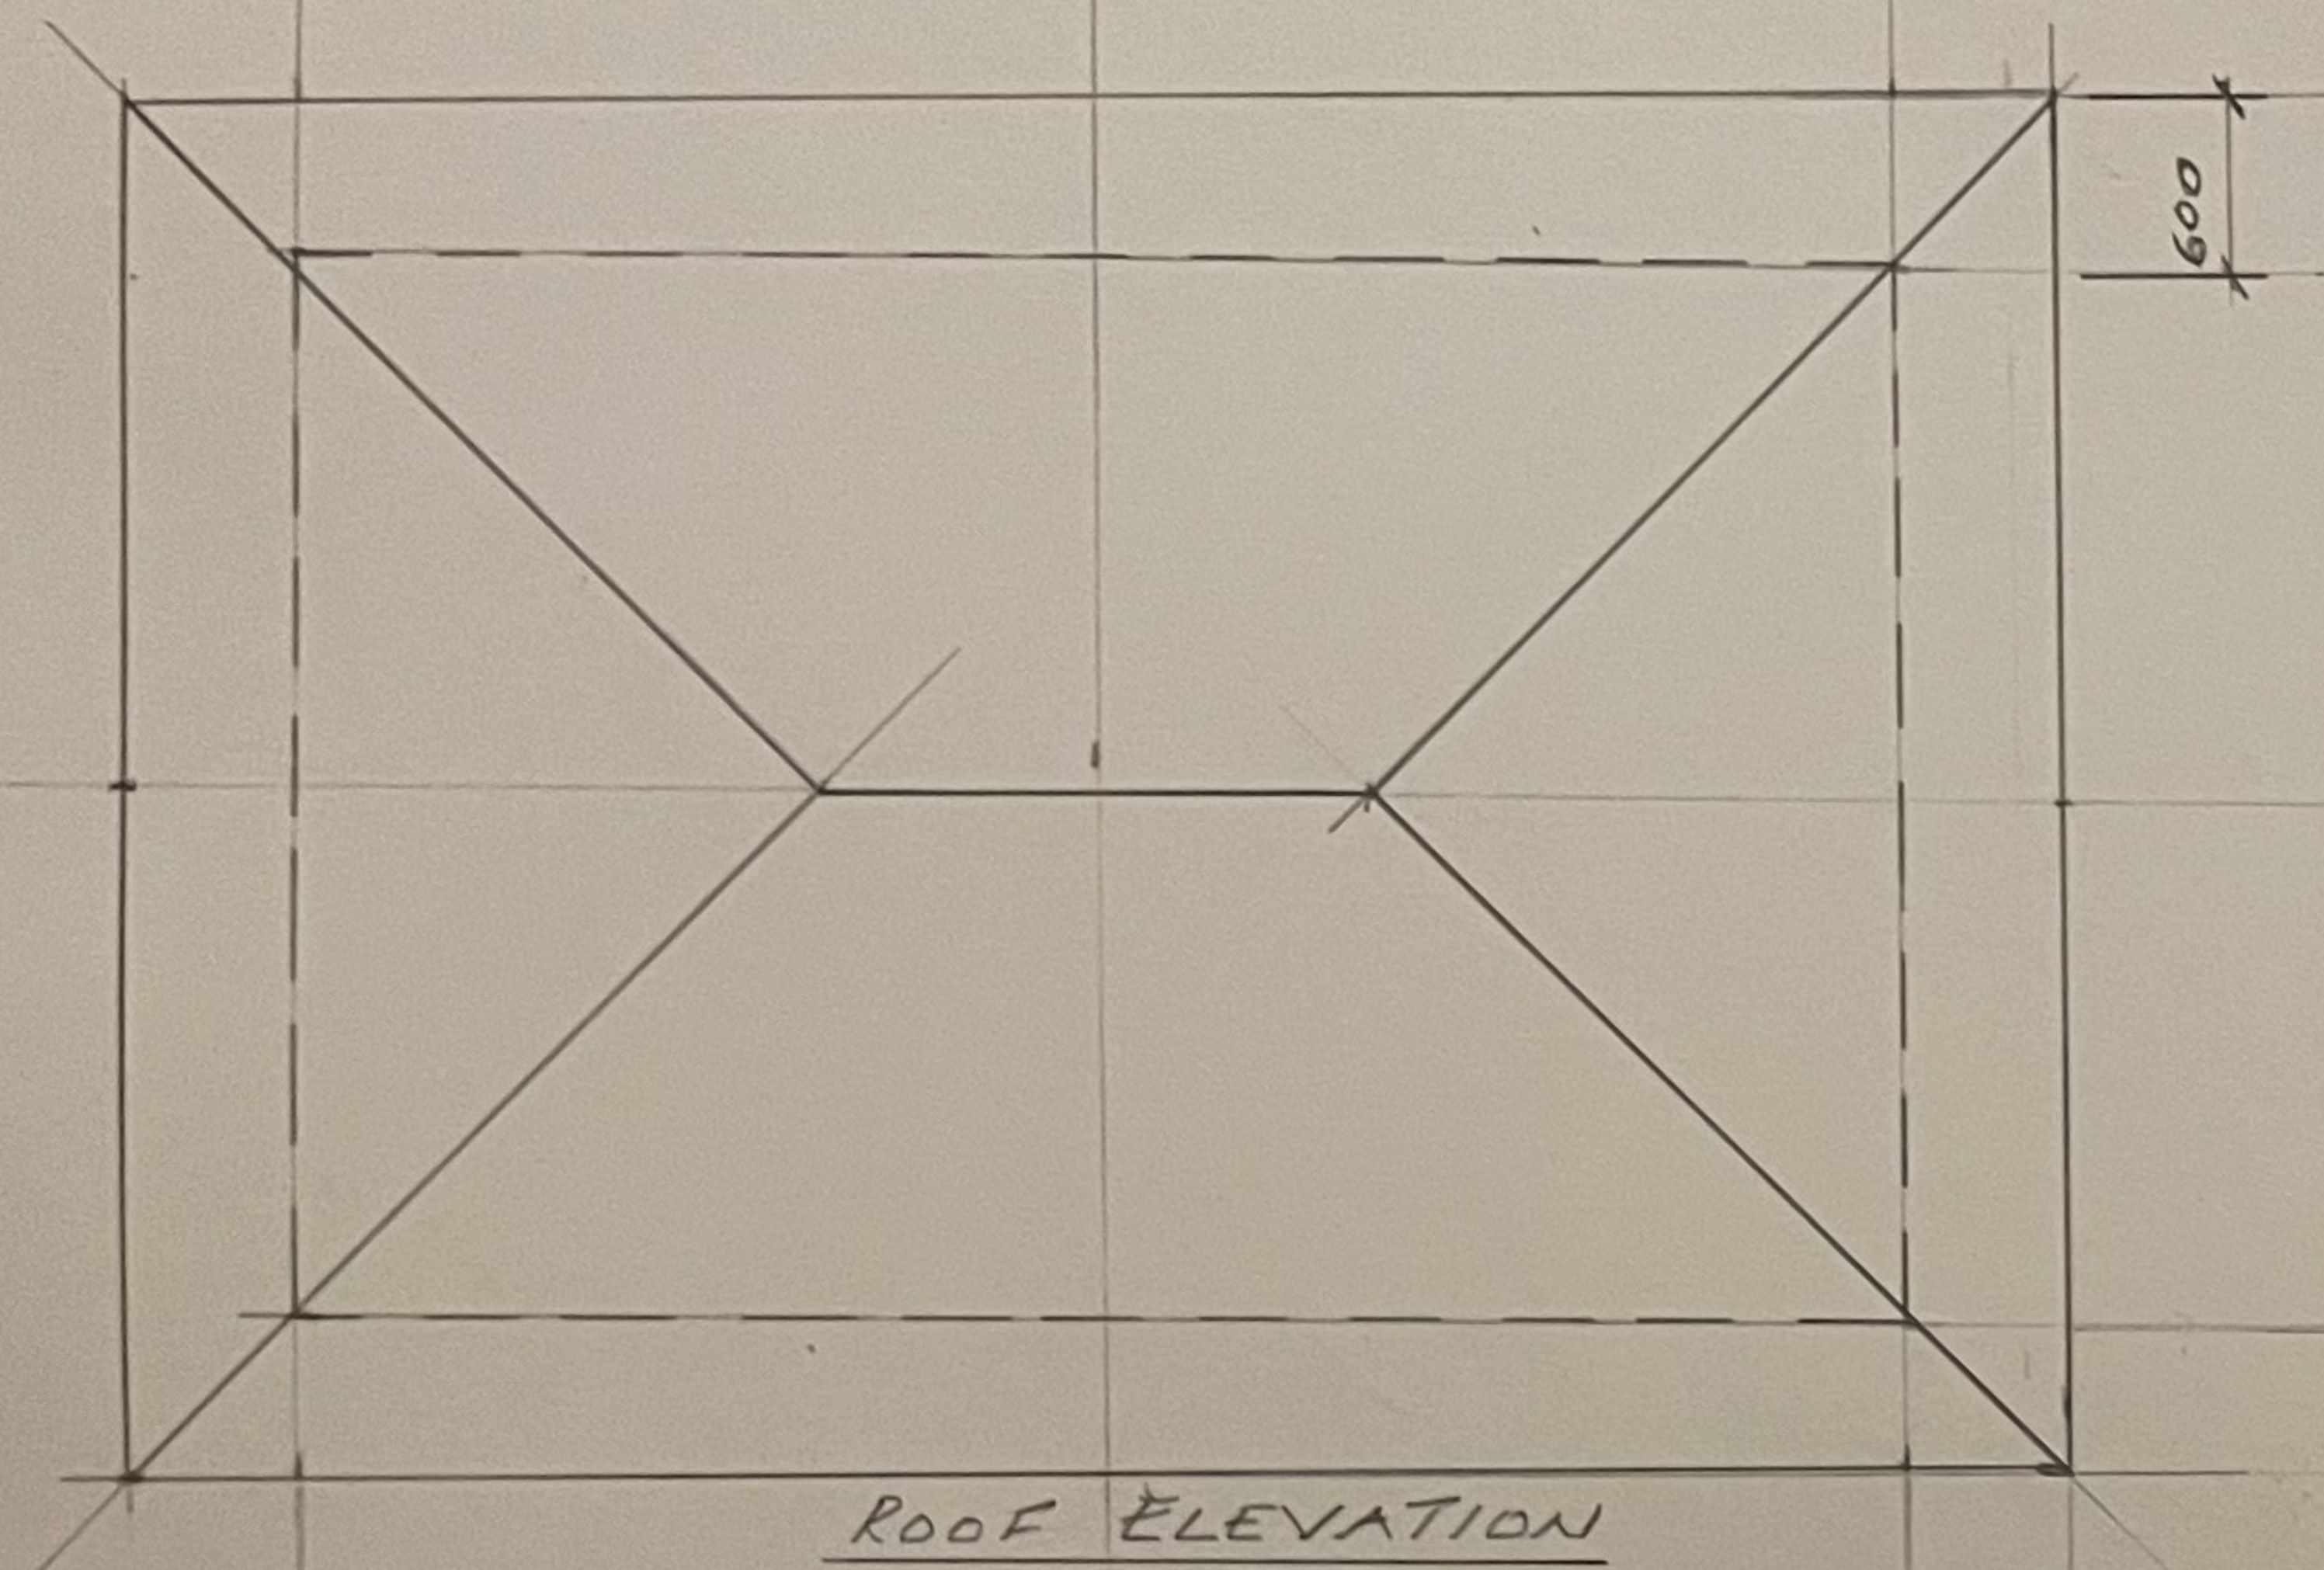


ROOF ELEVATION

6000 $\rightarrow$ A

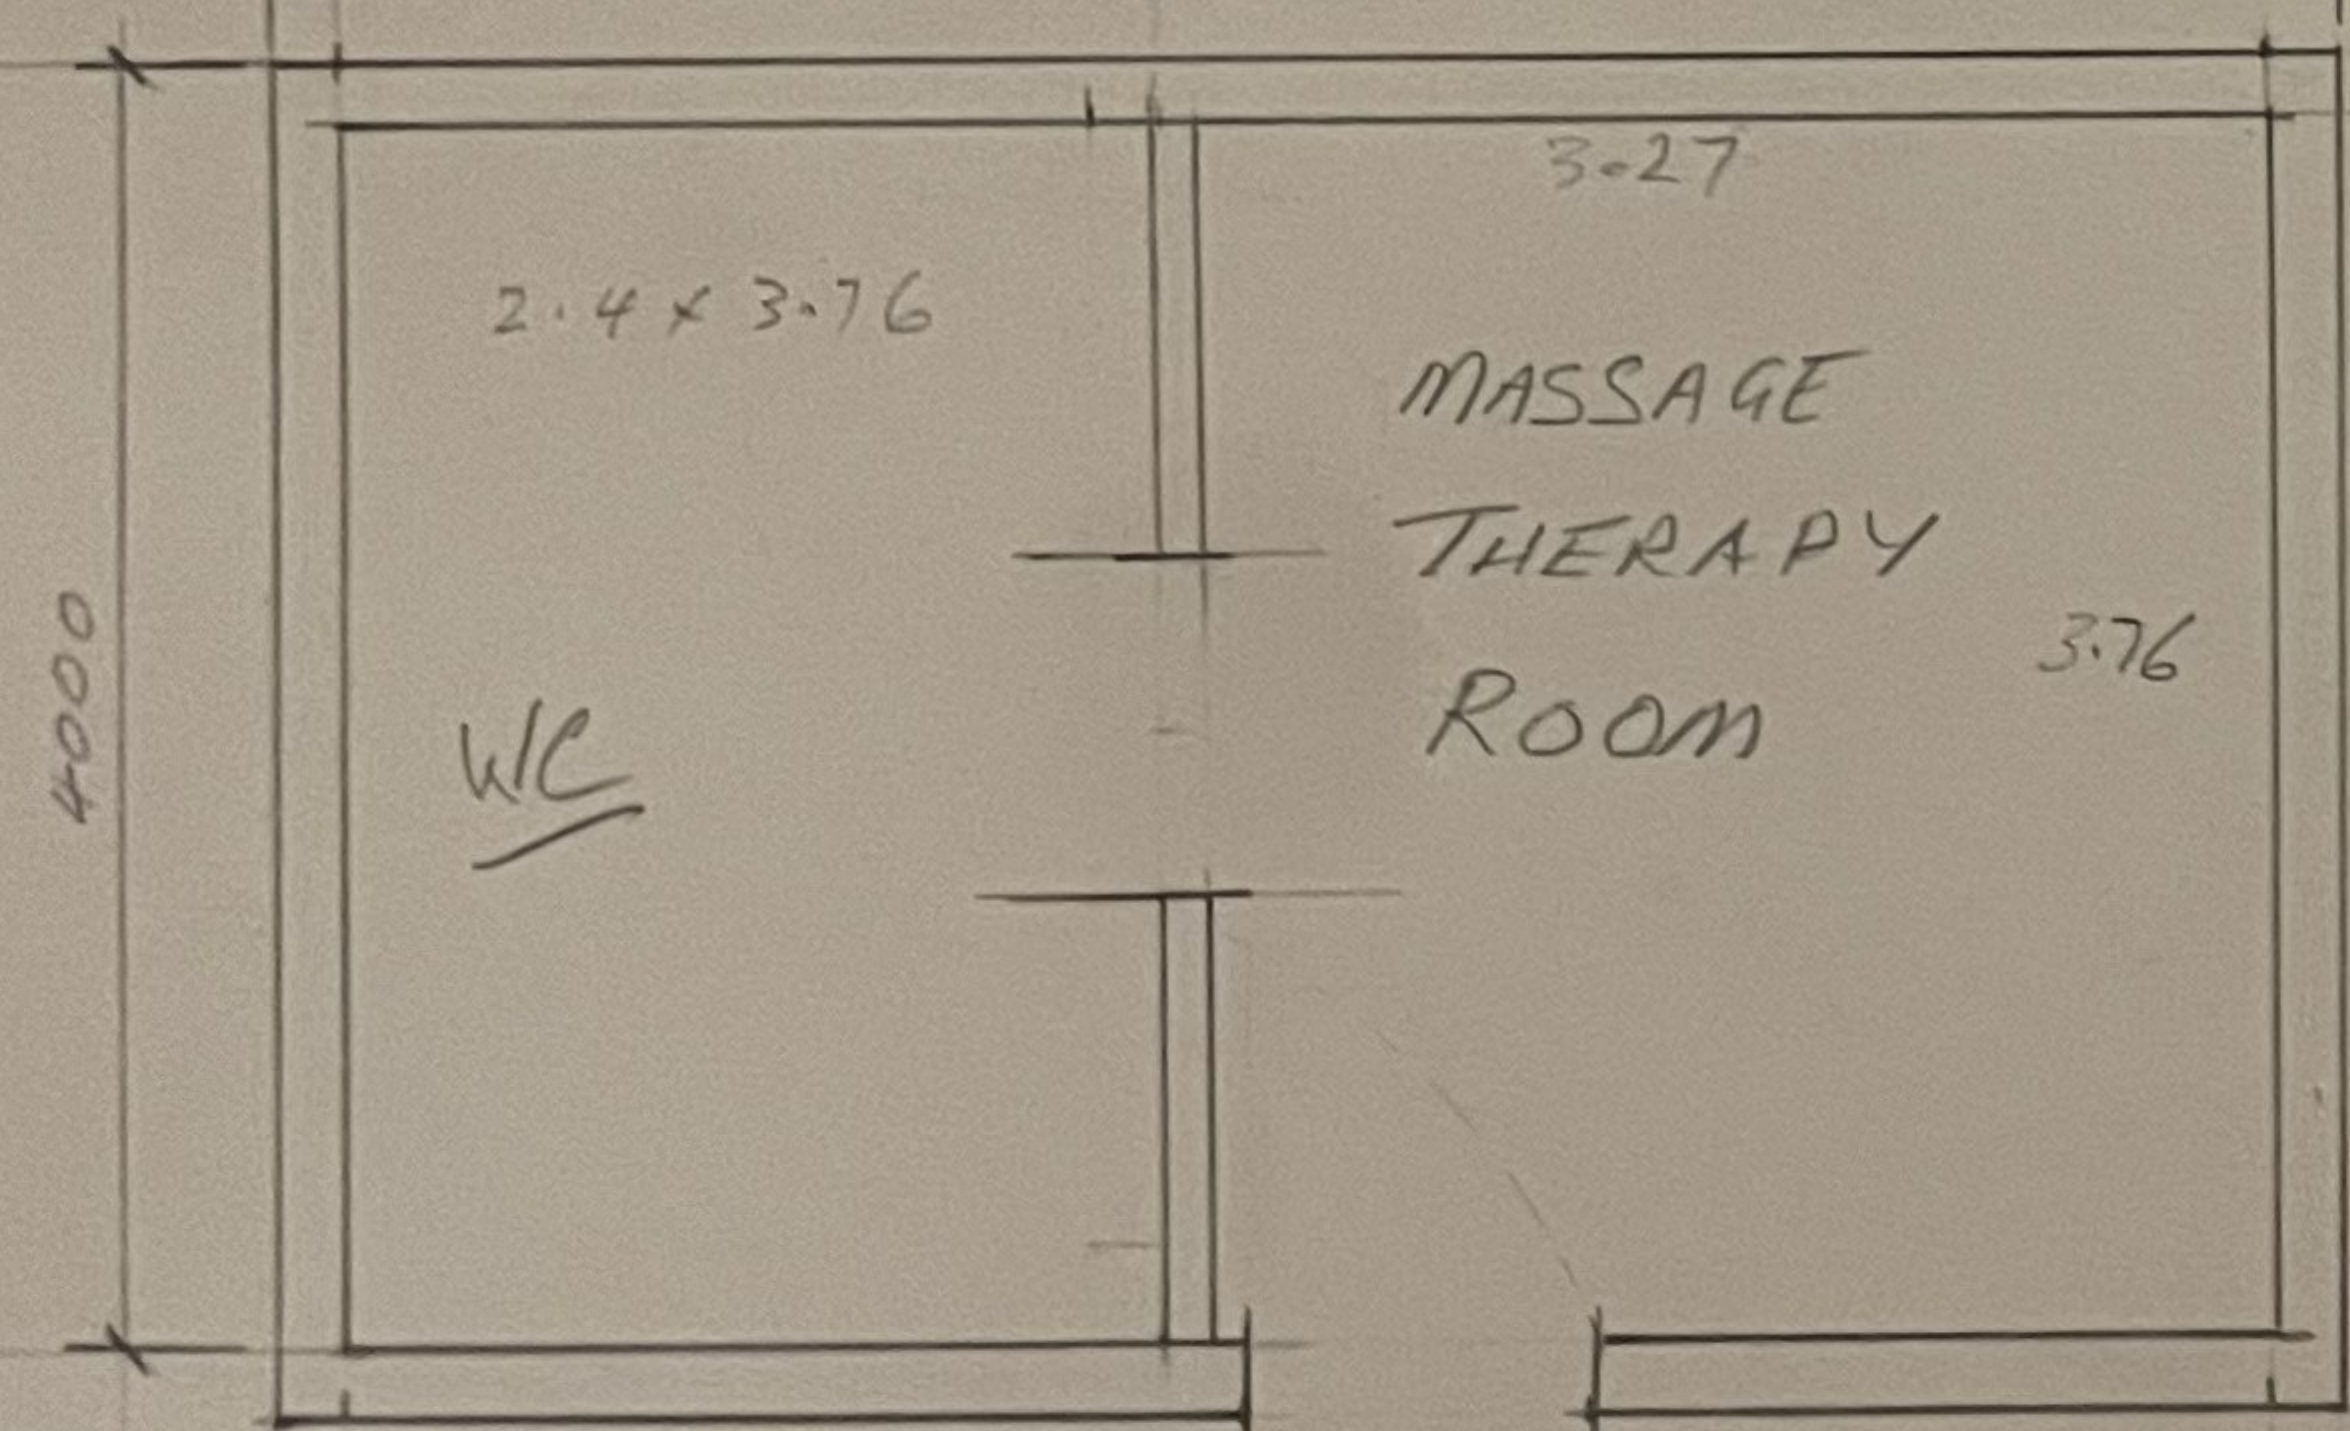


PLAN $\rightarrow$ A

MASSAGE THERAPY ROOM
32 SOONANG ST NELLY BAY
FOR: DOMINIQUE & DAMIAN BATTENSBY

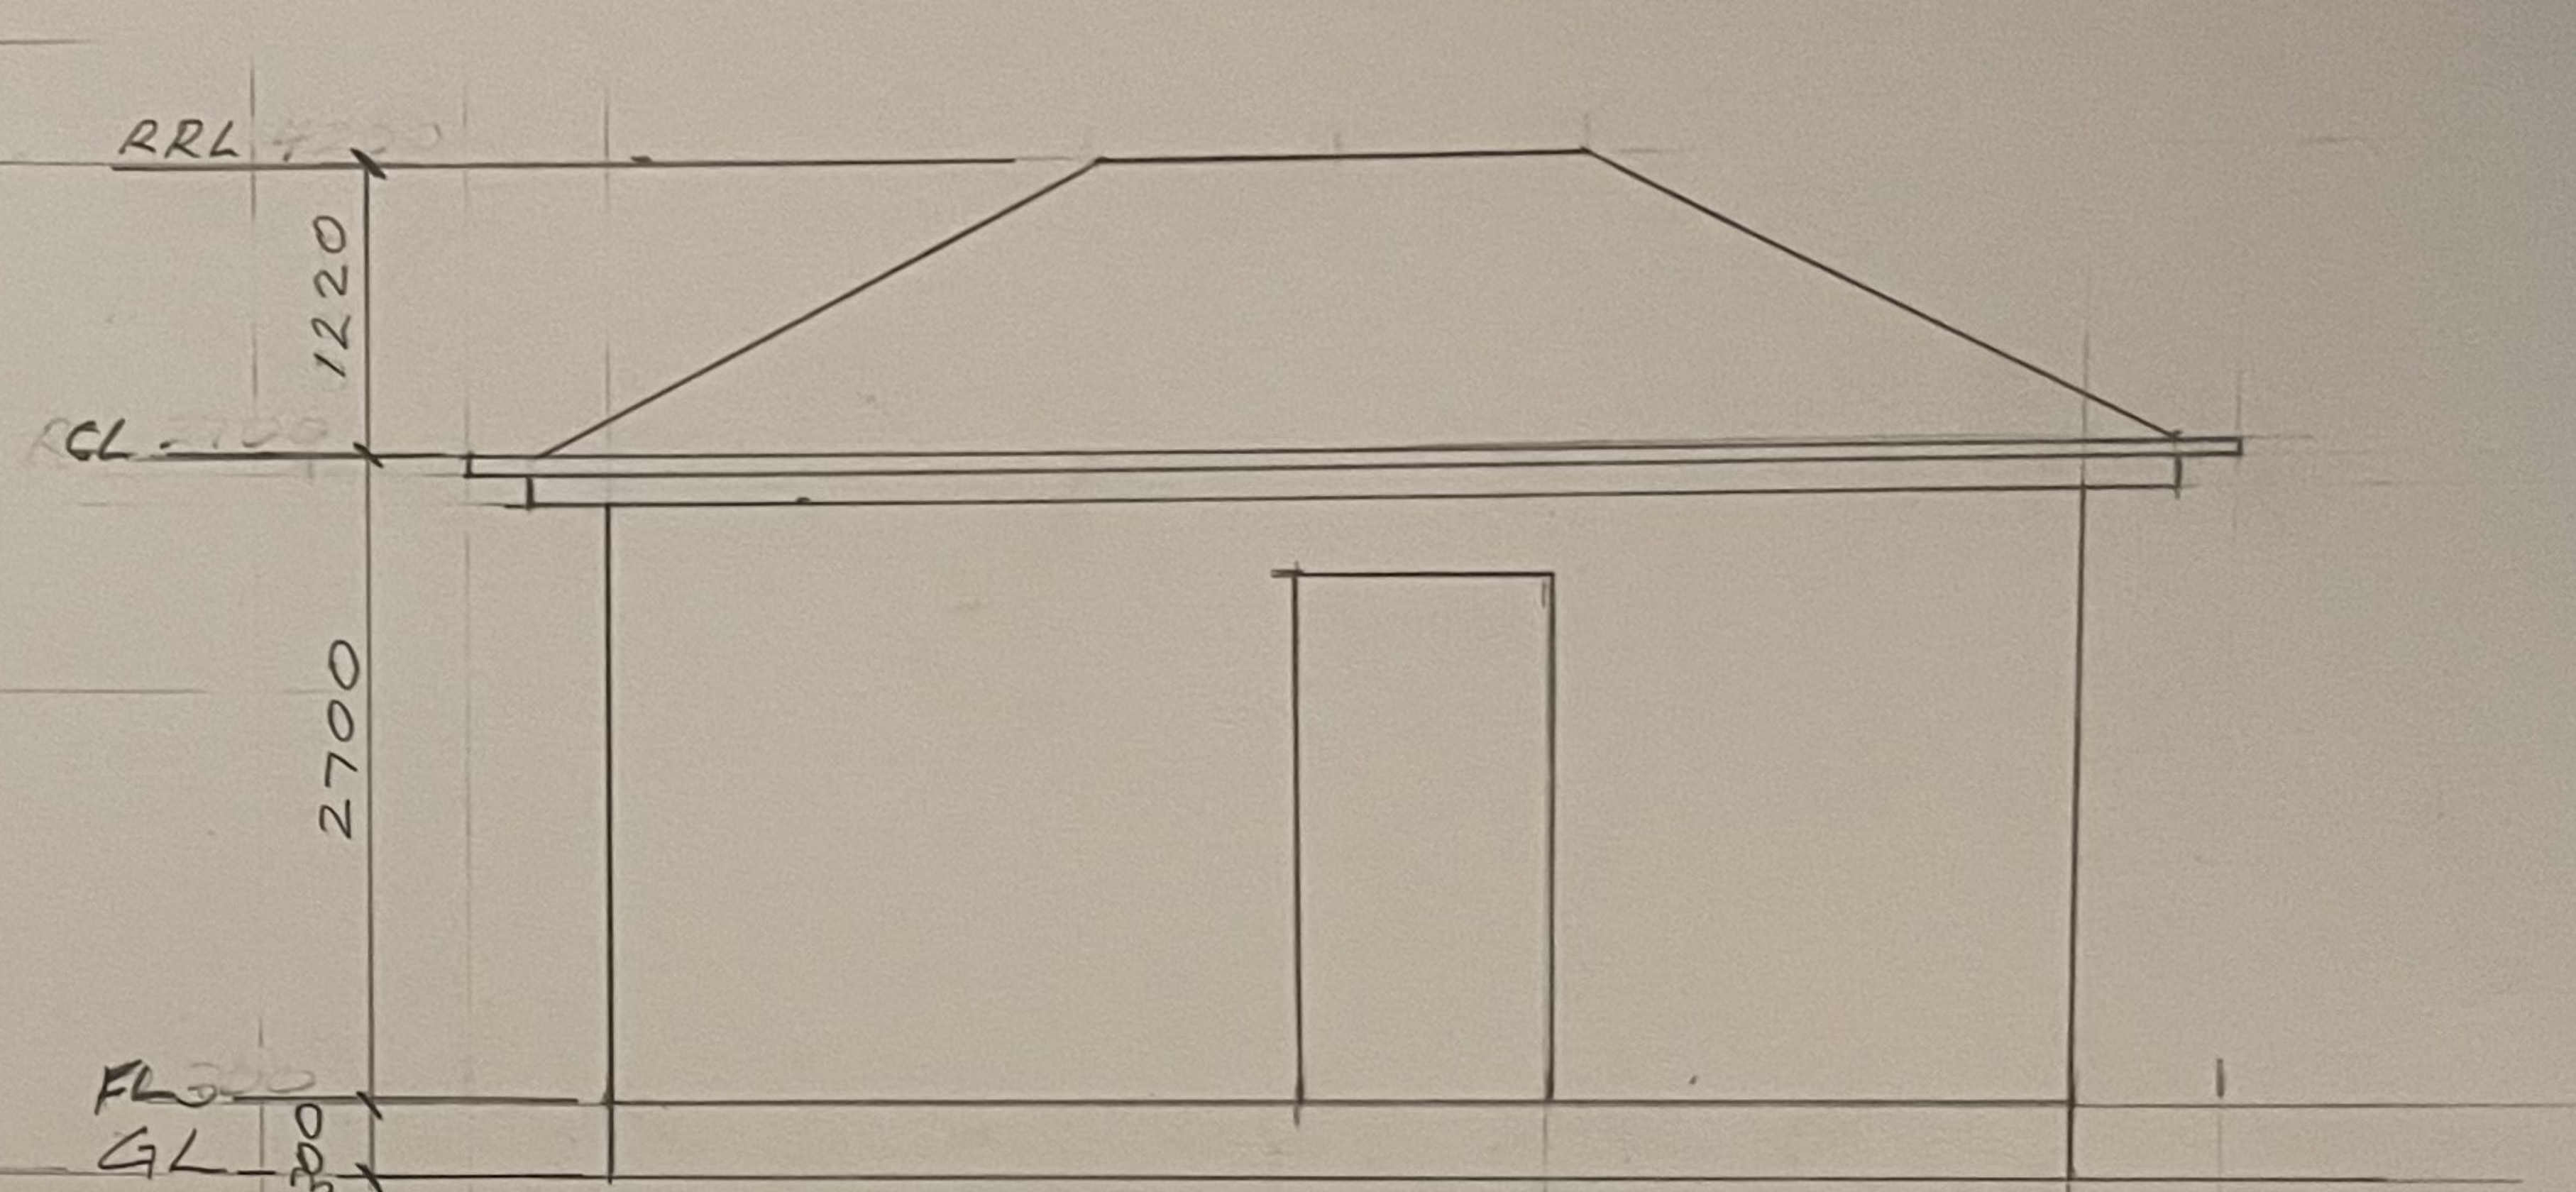

SIDE ELEVATION

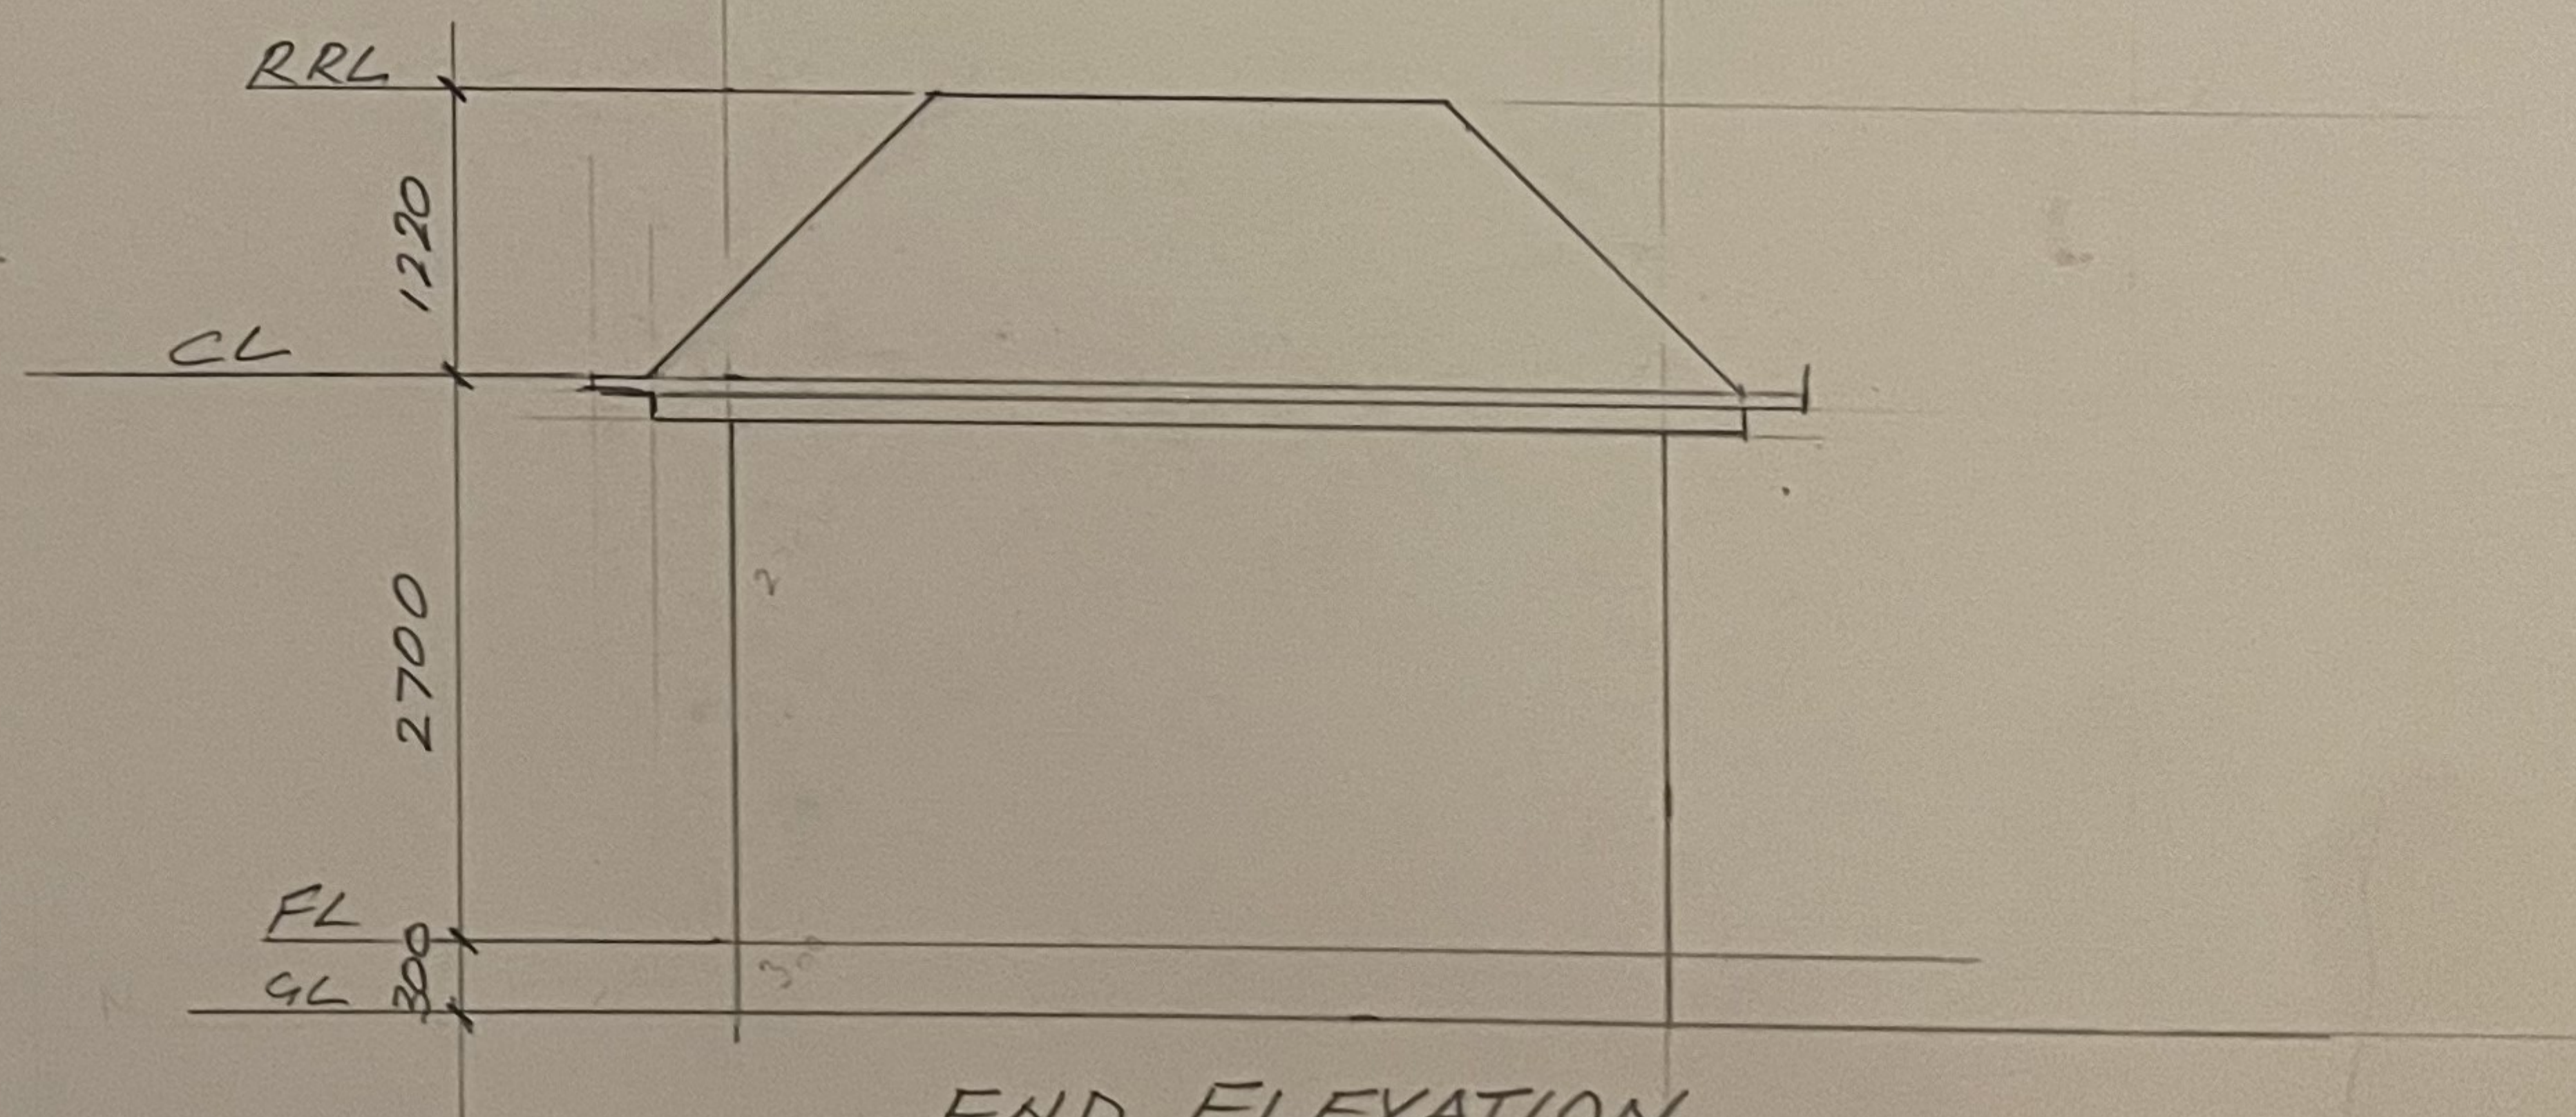

END ELEVATION

SCALE: 1:50

DO NOT SCALE
OFF DRAWING