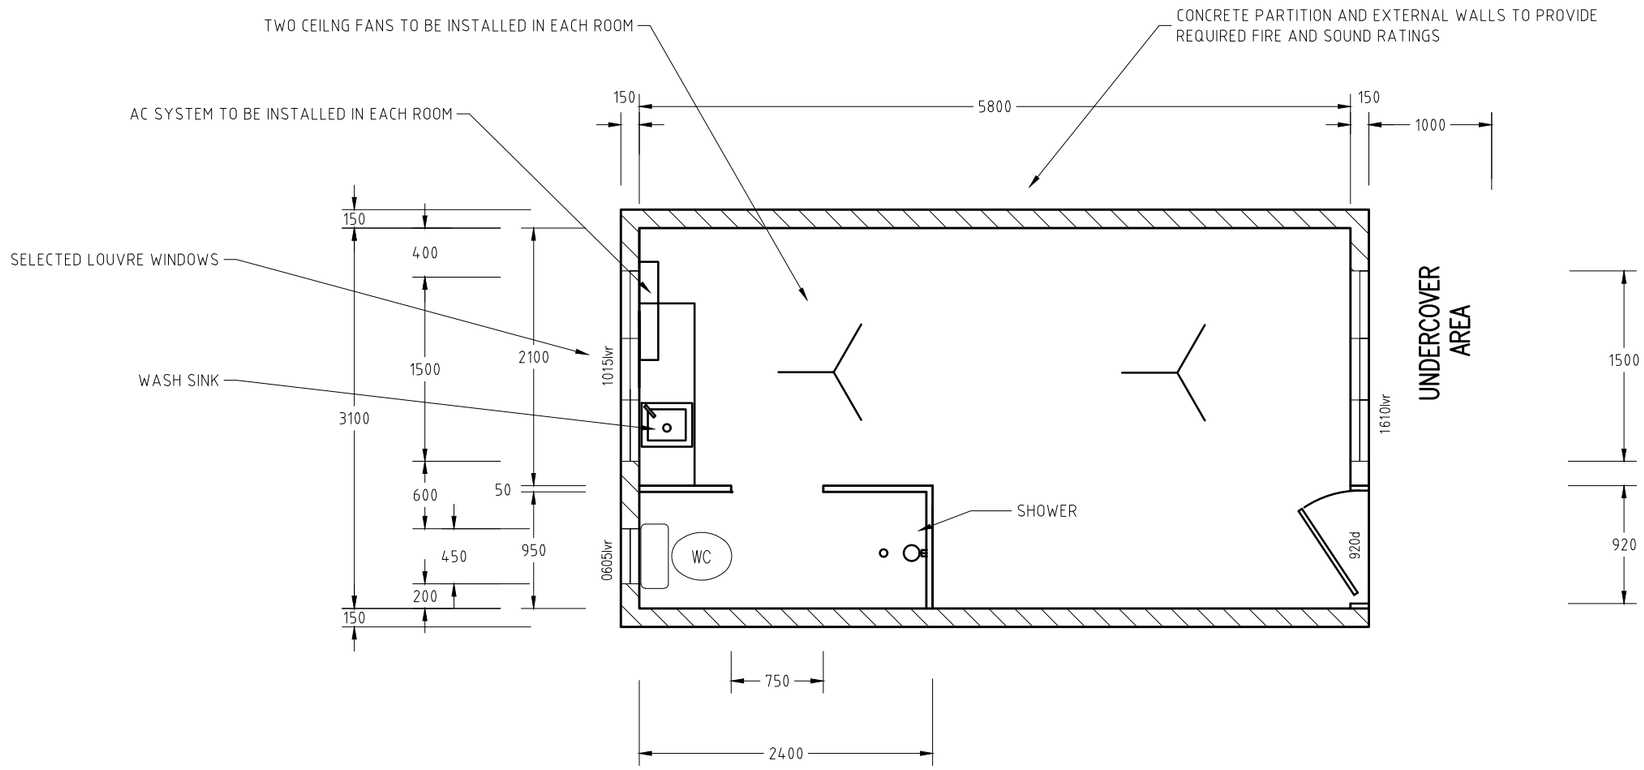

ROOM LAYOUT

Scale 1 : 50

SITE DETAILS

LOT 169 AND LOT 170
ON PLAN No EP 2263

N

D
B
A
C

CLIENT TOWNSVILLE GUESTHOUSE PROJECT PROPOSED 7 ROOM ACCOMMODATION BUILDING	LOCATION 1-5 STAGPOLE STREET WEST END DRAWN DATE 24-05-2020 SCALE 1: 50	SHEET TITLE TYPICAL ROOM LAYOUT DRAWING No GMD 7138/3 C

Document Set ID: 27034700
Version: 1, Version Date: 29/04/2025