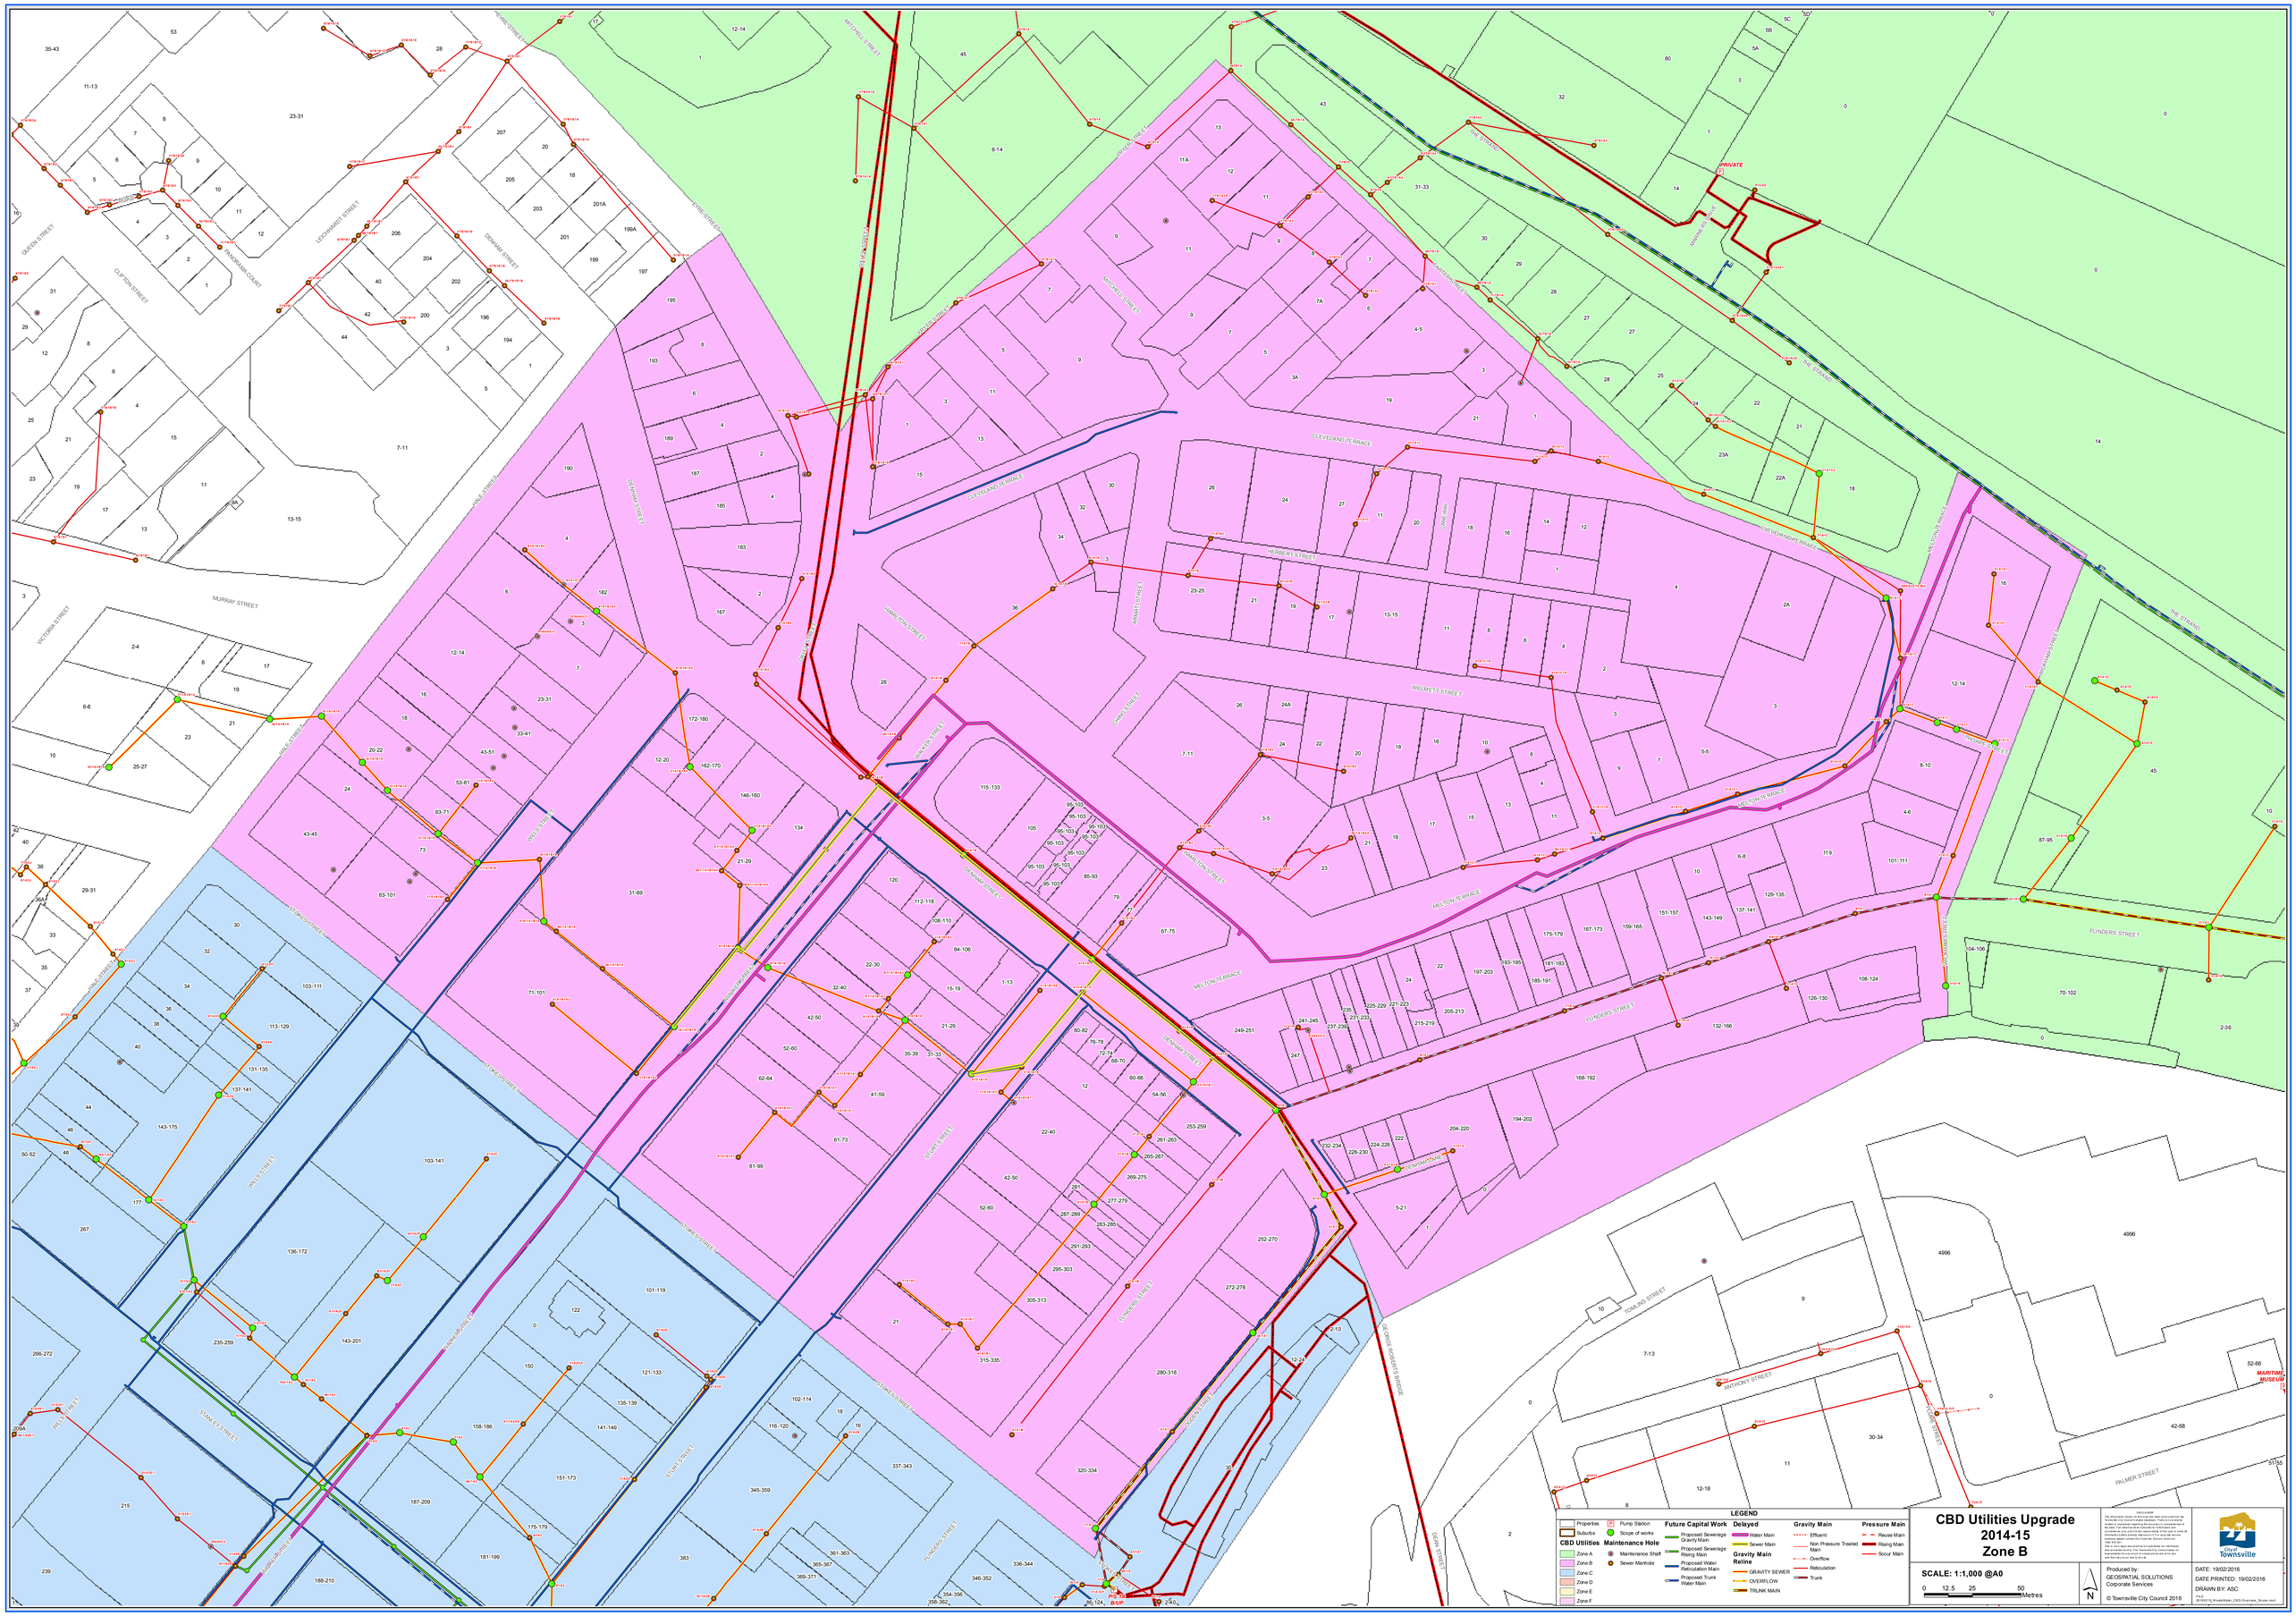
LEGEND
Properties
Subsurbs
CBD Utilities
Zone A
Zone B
Zone C
Zone D
Zone E
Zone F
Pump Station
Scope of works
Maintenance Hole
Maintenance Shaft
Sewer Manhole
Future Capital Work
Proposed Sewerage Gravity Main
Proposed Sewerage Rising Main
Proposed Water Reticulation Main
Proposed Trunk Water Main
Delayed
Water Main
Sewer Main
Gravity Main Reline
GRAVITY SEWER
OVERFLOW
TRUNK MAIN
Gravity Main
Effluent
Non Pressure Treated Main
Overflow
Reticulation
Trunk
Pressure Main
Reuse Main
Rising Main
Scour Main
CBD Utilities Upgrade
2014-15
Zone B
SCALE: 1:1,000 @A0
0 12.5 25 50 Metres
N
Produced by:
GEOSPATIAL SOLUTIONS
Corporate Services
© Townsville City Council 2016
DATE: 19/02/2016
DATE PRINTED: 19/02/2016
DRAWN BY: ASC
FILE: G:\Projects_Wastewater_CBD-Overview_Scope.mxd
City of Townsville
PRIVATE
MARITIME MUSEUM
MURRAY STREET
QUEEN STREET
CLIFTON STREET
VICTORIA STREET
LECHMERE STREET
GERMAIN STREET
MITCHELL STREET
CLEVELAND TERRACE
HUGHES STREET
HAMILTON STREET
ANGUS STREET
CHARLES STREET
WILMETT STREET
MELTON TERRACE
FLINDERS STREET
STURT STREET
STANLEY STREET
WILD STREET
HALE STREET
PALMER STREET
ANTHONY STREET
TOWLING STREET
THE STRAND
GEORGE ROBERTS BRIDGE
MAIN STREET